
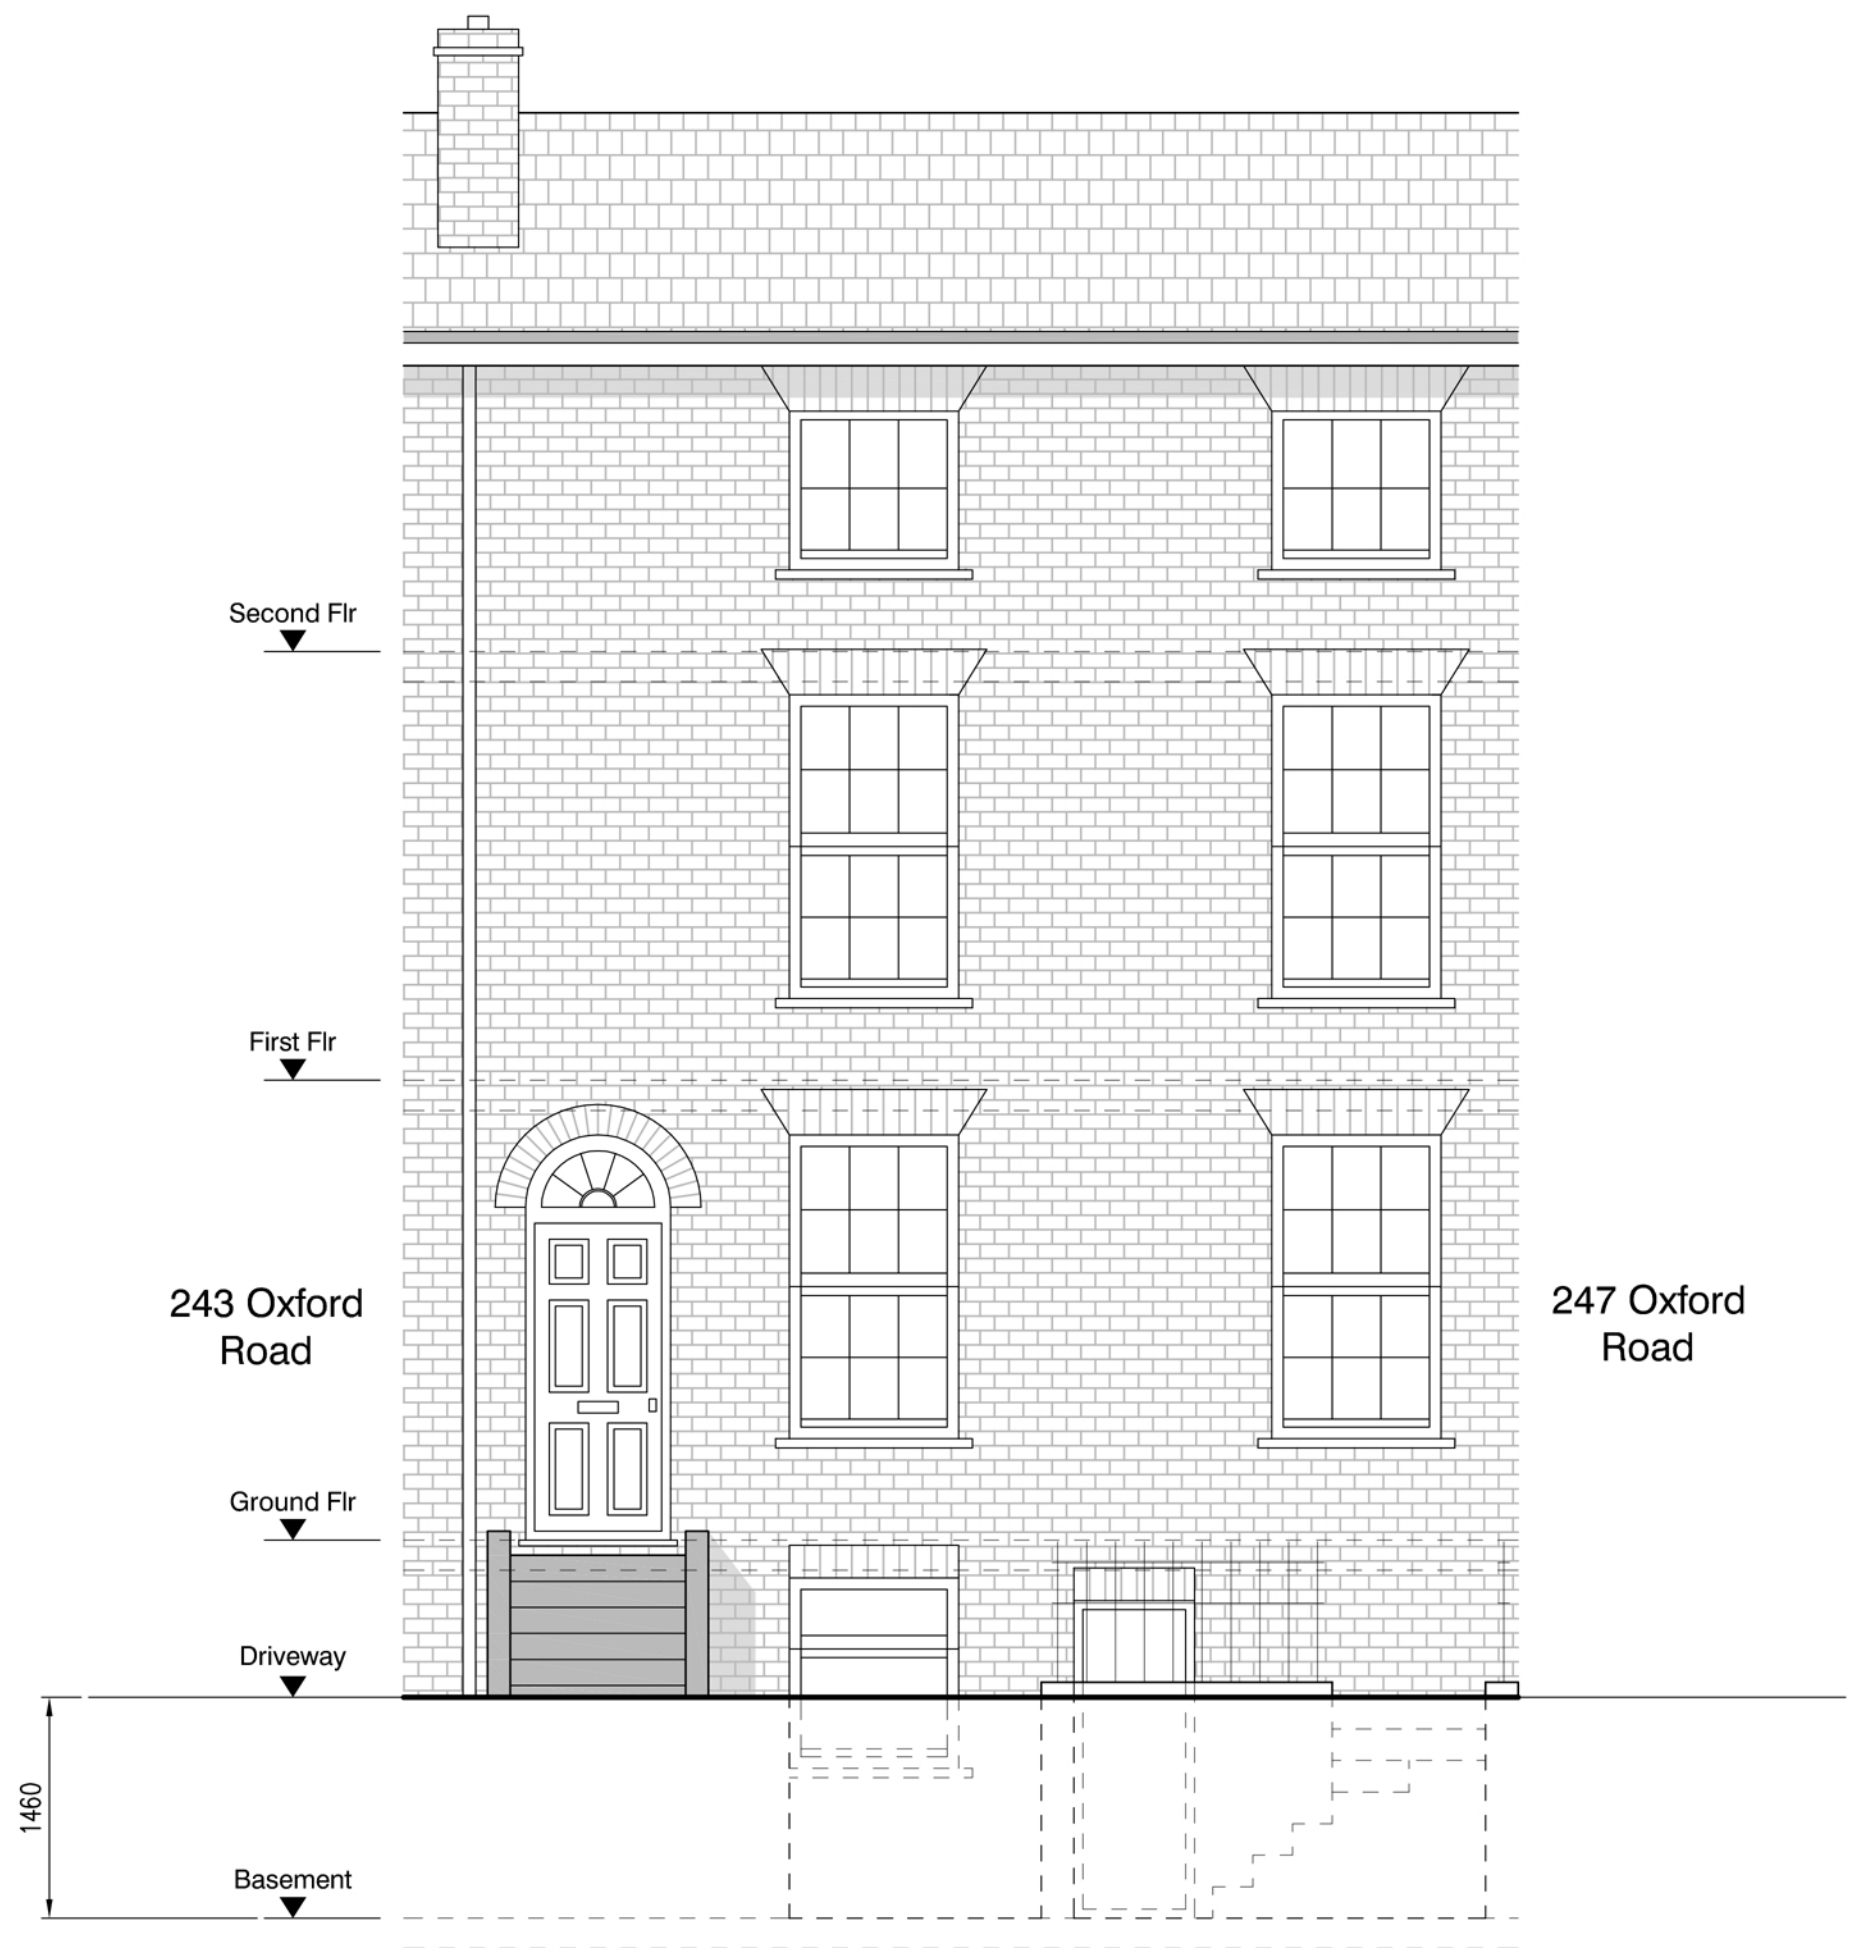


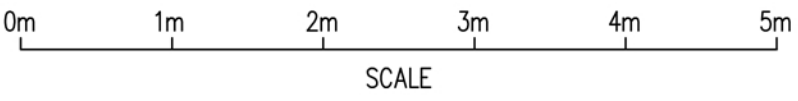

EXISTING FRONT ELEVATION
1:50 @A3