


Block Plan
1:500


32, Drayton Road
Reading RG30 2PH.

1-2 = parking bay
2.4 x 4.8 m.

Secure cycle
shed to be provided
in rear garden

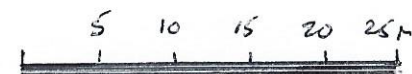


Scale Bar 1:500

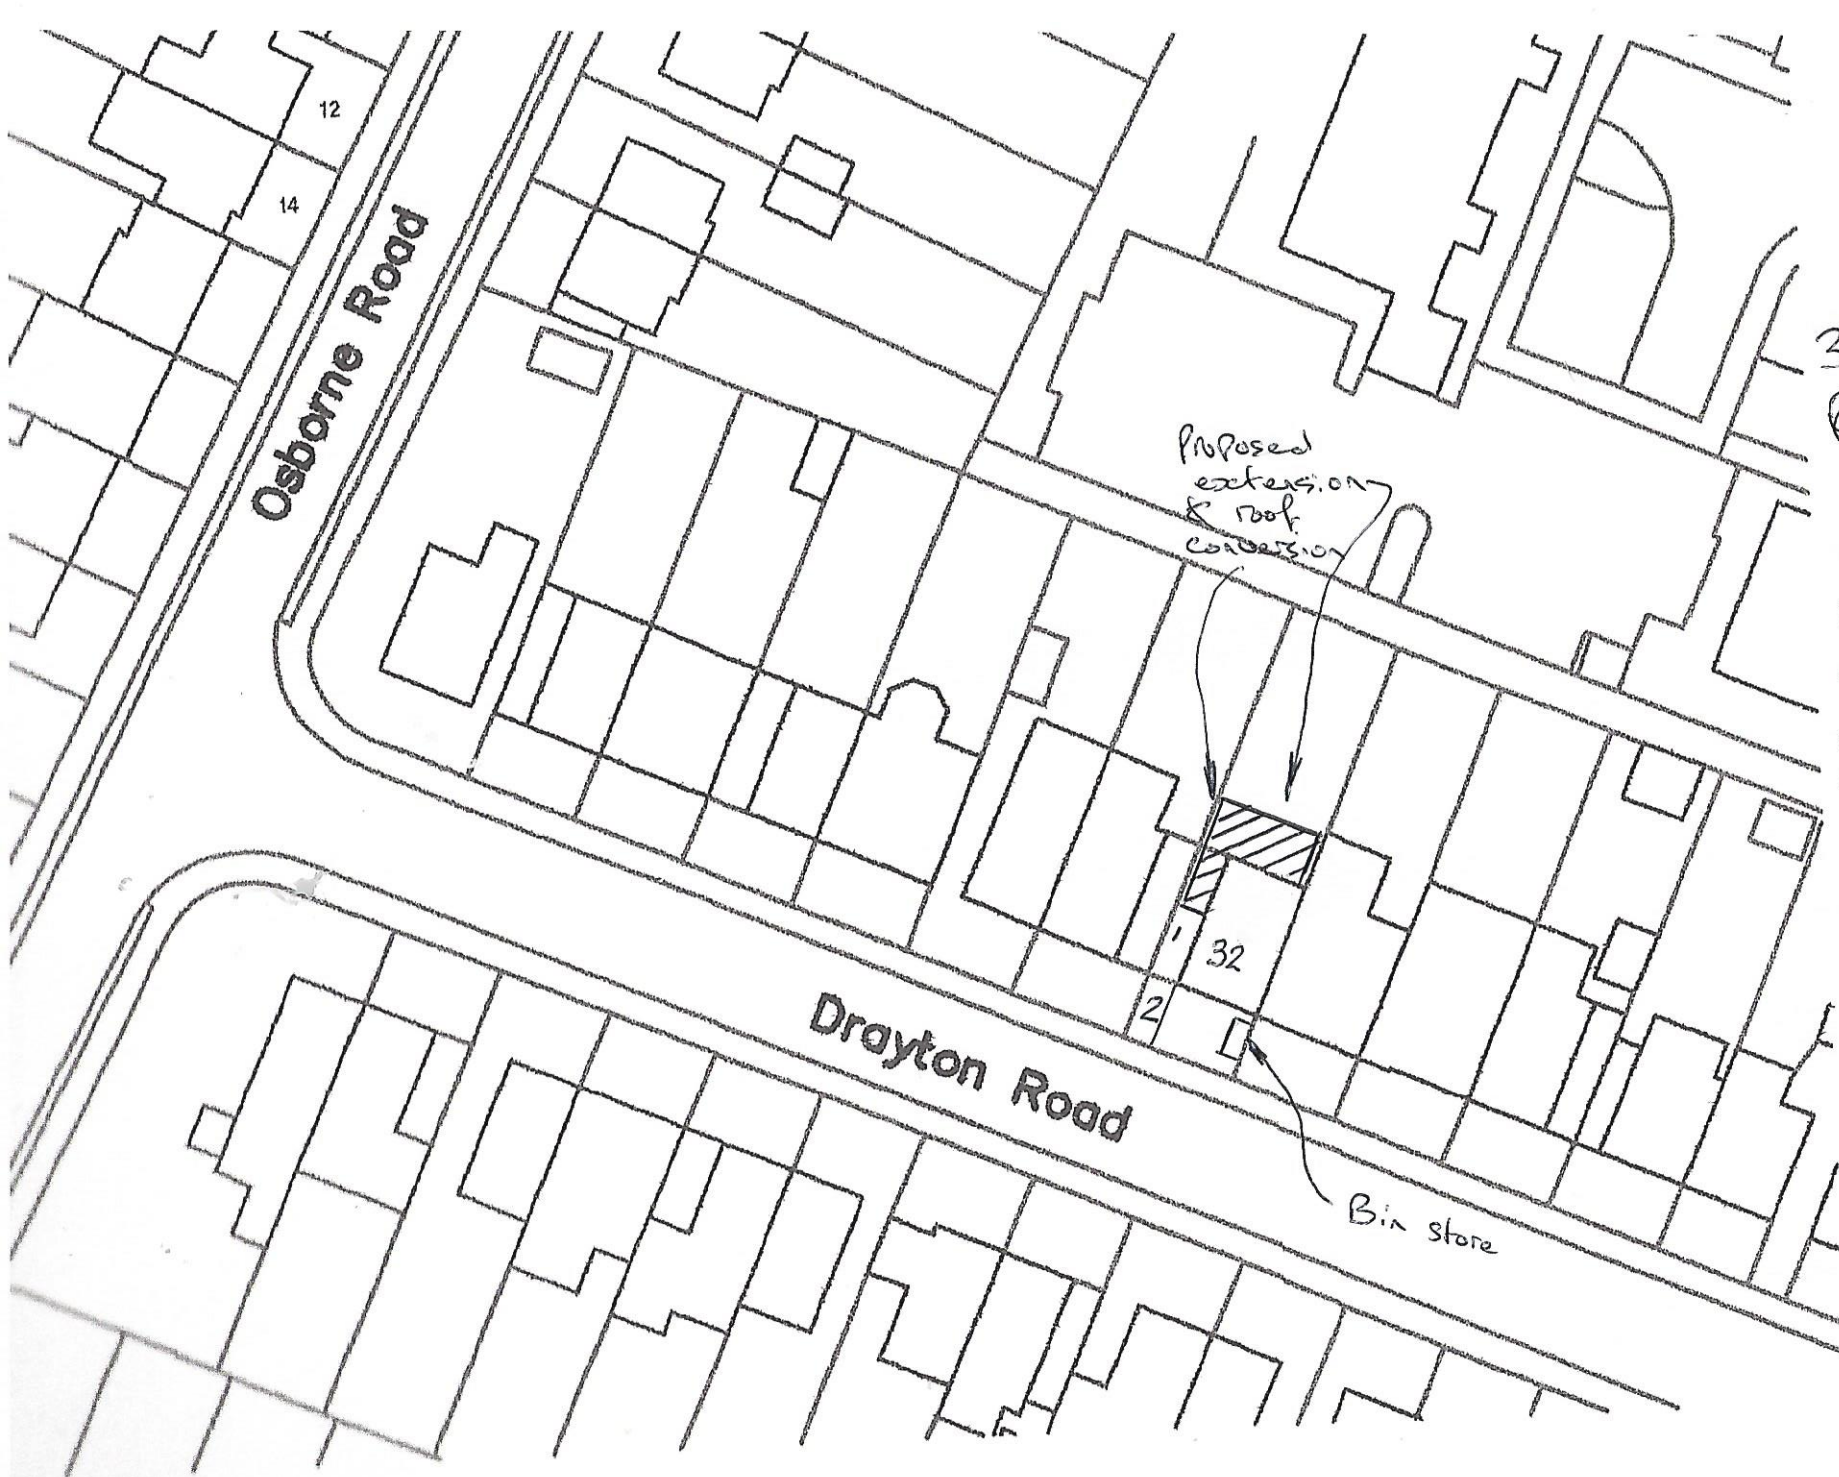

Drayton Road

Bin store


Licence number 100020449

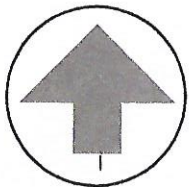

Ordnance Survey (c) Crown Copyright 2010. All rights reserved. Licence number 100020449

Location Plan 1:1250

32, Drayton Road Reading
RG30 2PH.

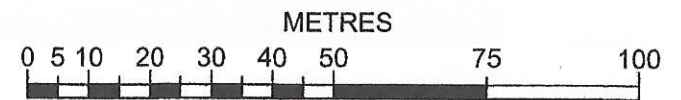

1:1250 SCALE