


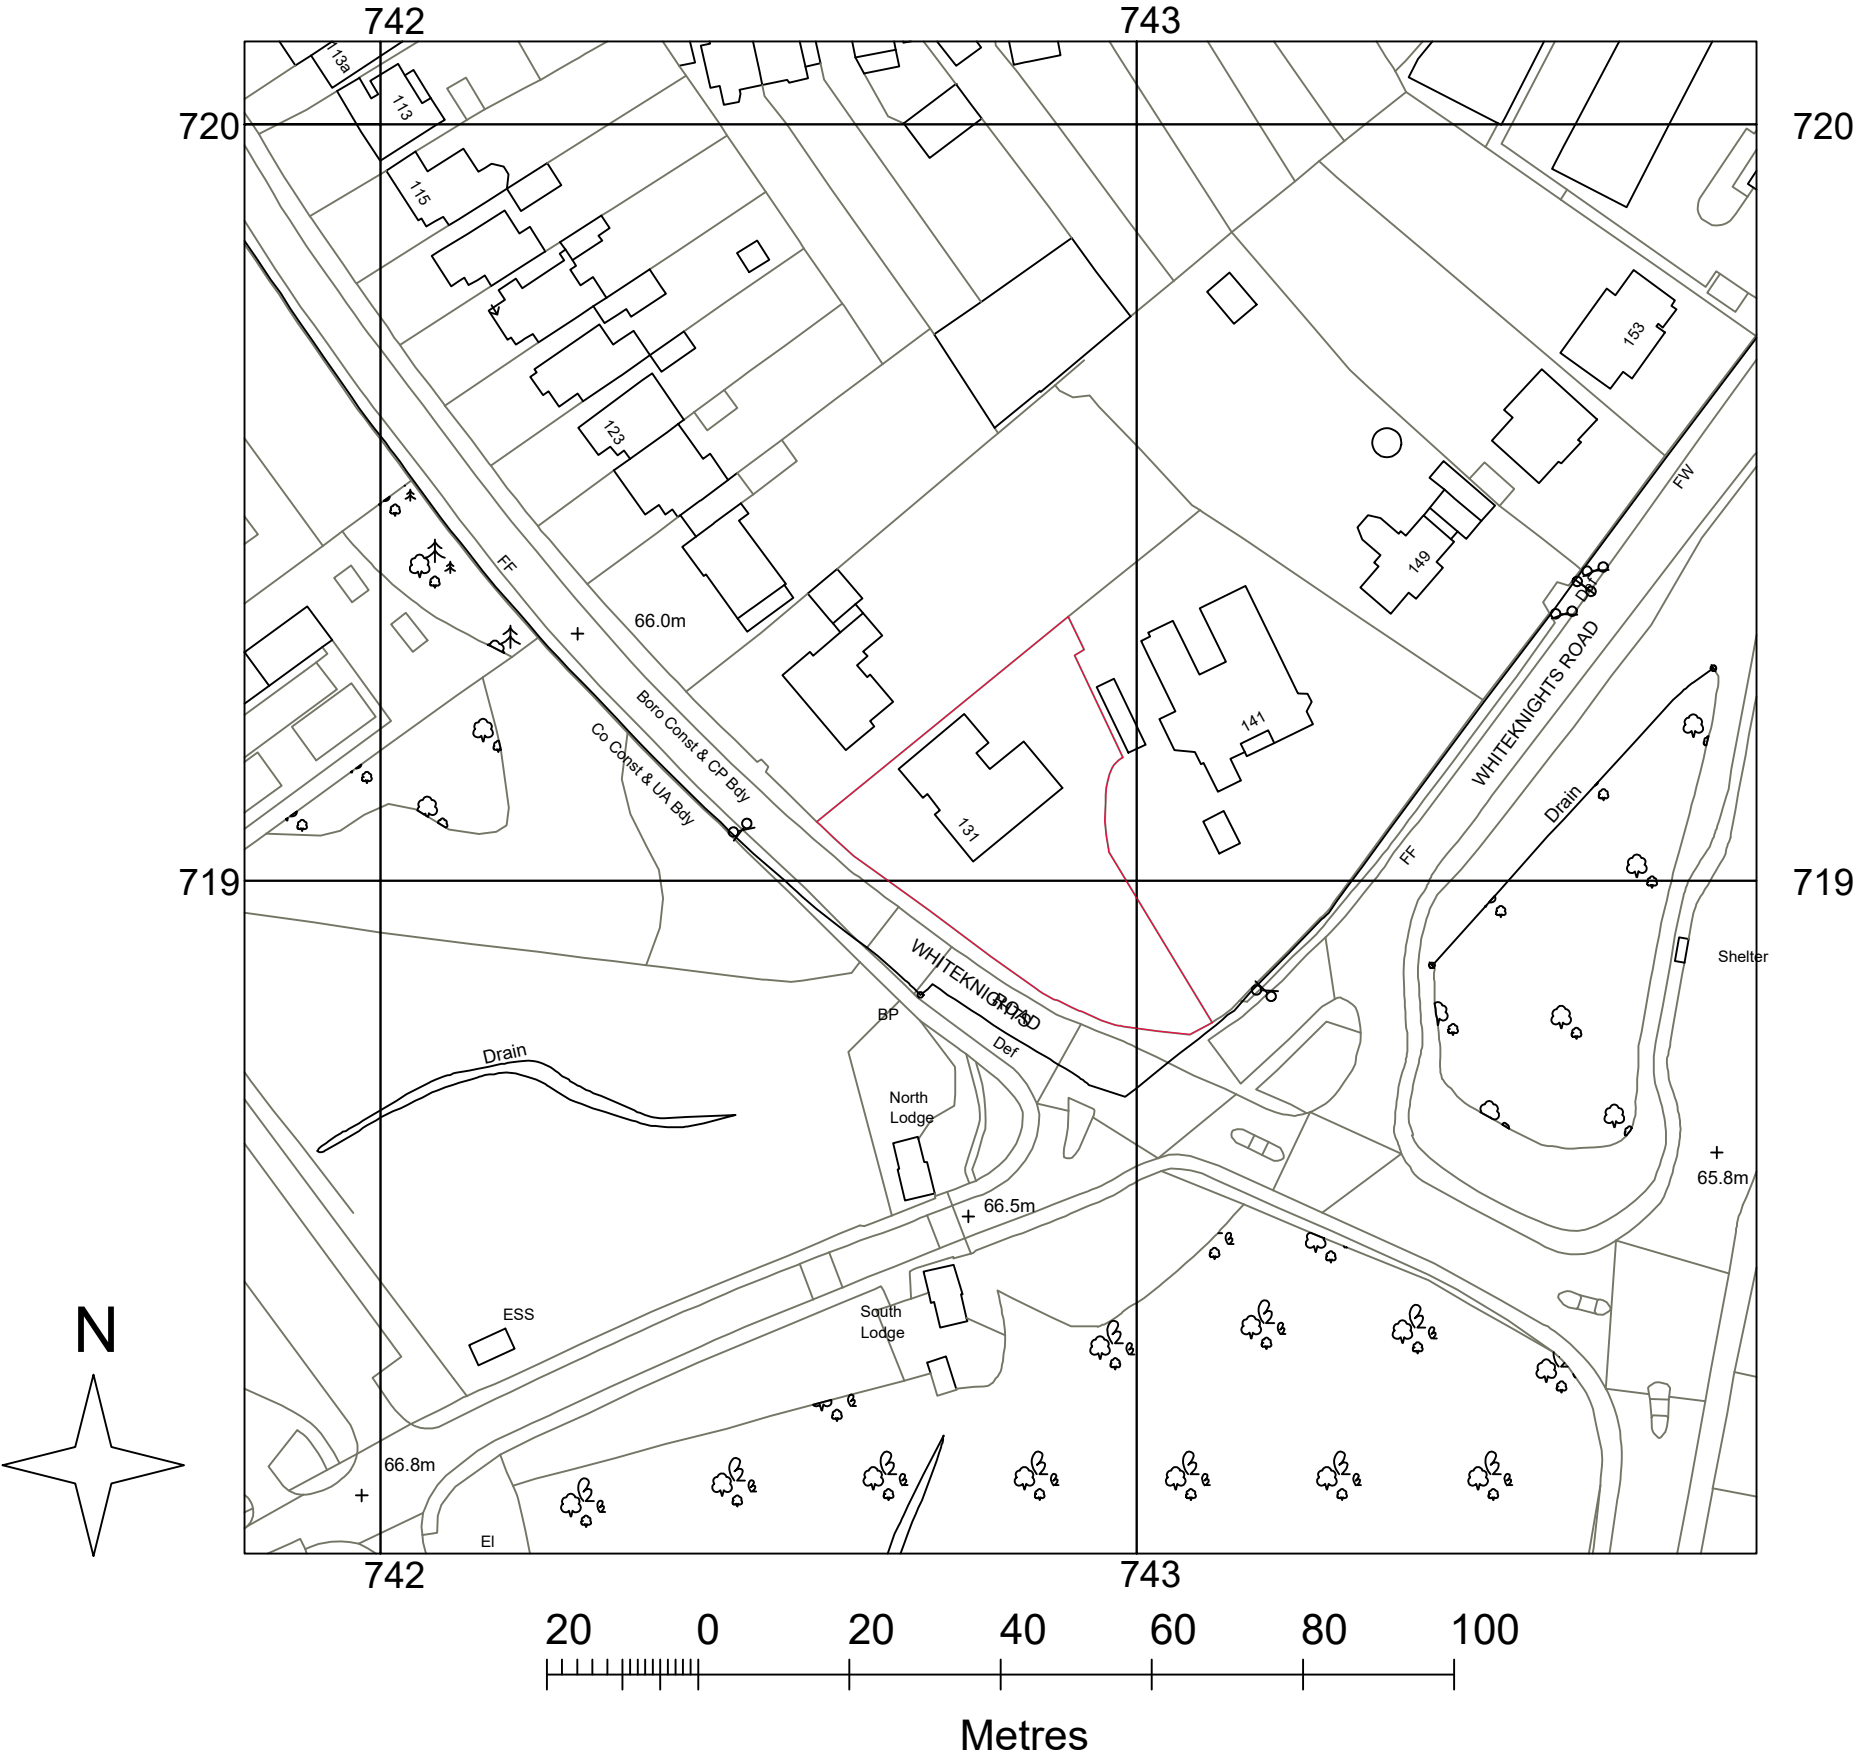

Side elevation C - C



Garden View



Looking along rear elevation