


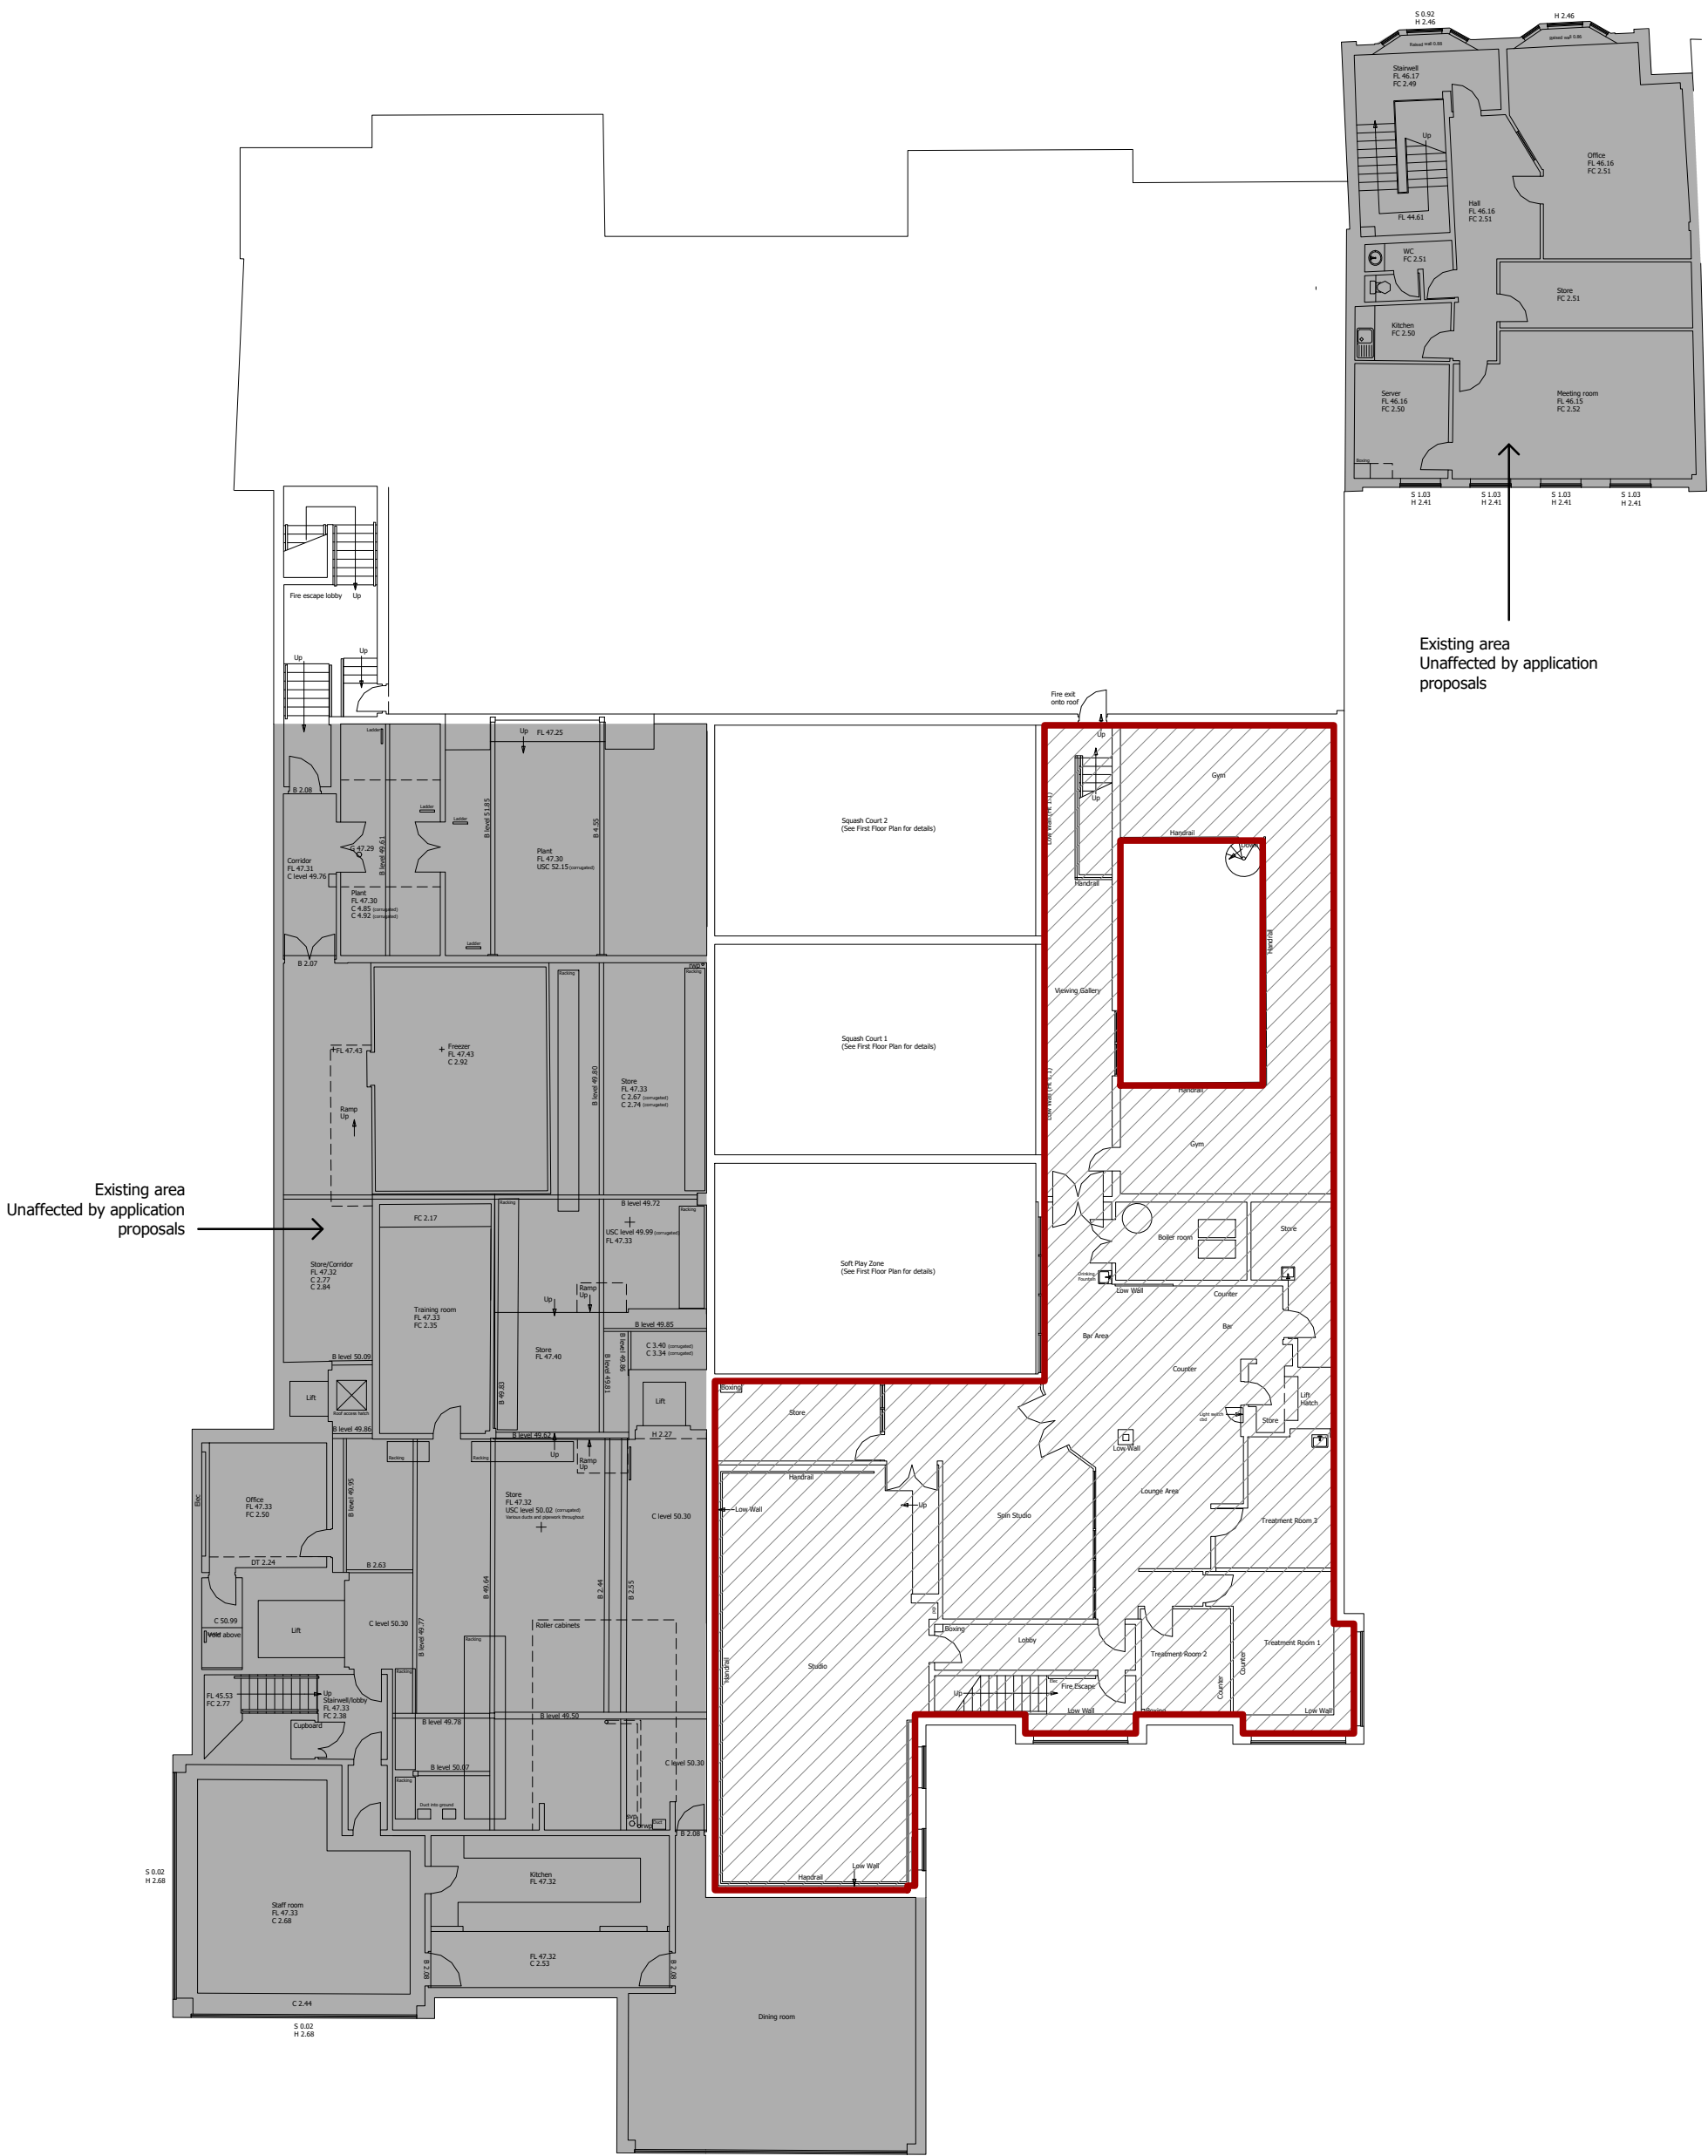

EXISTING AREA



Unaffected by application proposals



GYM - 369.6sqm

NOTE

1. THIS DRAWING IS TO BE READ IN CONJUNCTION WITH ALL OTHER RELEVANT ARCHITECTS AND CONSULTANTS DRAWINGS
2. ANY DISCREPANCIES FOUND ON THIS DRAWING ARE TO BE BROUGHT TO IMMEDIATE ATTENTION OF THE ARCHITECT
3. ALL DRAWINGS ARE TO BE READ IN CONJUNCTION WITH RISK ASSESSMENT DOCUMENTATION AND FIRE STRATEGY INFORMATION
4. DRAWINGS ARE PROVIDED FOR LEGAL REQUIREMENTS ONLY AT THIS STAGE AND SUBJECT TO DETAIL DESIGN AND THEREFORE SUBJECT TO FURTHER REVIEW. ALL PARTIES TO SATISFY THEMSELVES THAT DRAWINGS AND DIMENSIONS SATISFY THE END USER/TENANTS CRITERIA
5. ALL DIMENSIONS TO THE VERIFIED AND ALLOWANCE FOR STRUCTURAL DEVIATIONS/TOLERANCES
6. FINAL SPECIFICATION FOR MATERIALS TO BE CLARIFIED AT DETAIL DESIGN STAGE. MATERIALS AND WORKMANSHIP ARE TO COMPLY WITH ALL THE RELEVANT AND CURRENT BRITISH AND EN STANDARDS AND CODES OF PRACTICE - ALL PROPRIETARY PRODUCTS SHALL BE USED STRICTLY IN ACCORDANCE WITH MANUFACTURERS INSTRUCTIONS
7. DRAWINGS ARE BASED ON SURVEY INFORMATION PROVIDED BY OTHERS.

PLANNING

Project
Block E
Caversham
Drawing Title
Existing Second Floor

Date	Scale	Drawn by	Check by
08/07/19	As indicated @ A2	AW	RP
Project No	Drawing No	Revision	
29954	A-E11-003		



Planning • Master Planning & Urban Design • Architecture •
Landscape Planning & Design • Environmental Planning • Graphic
Communication • Public Engagement • Development Economics

bartonwillmore.co.uk



Offices at Birmingham Bristol Cambridge Cardiff Ebbw Vale Edinburgh
Glasgow Leeds London Manchester Newcastle Reading Southampton

Second Floor - Existing Plan

