


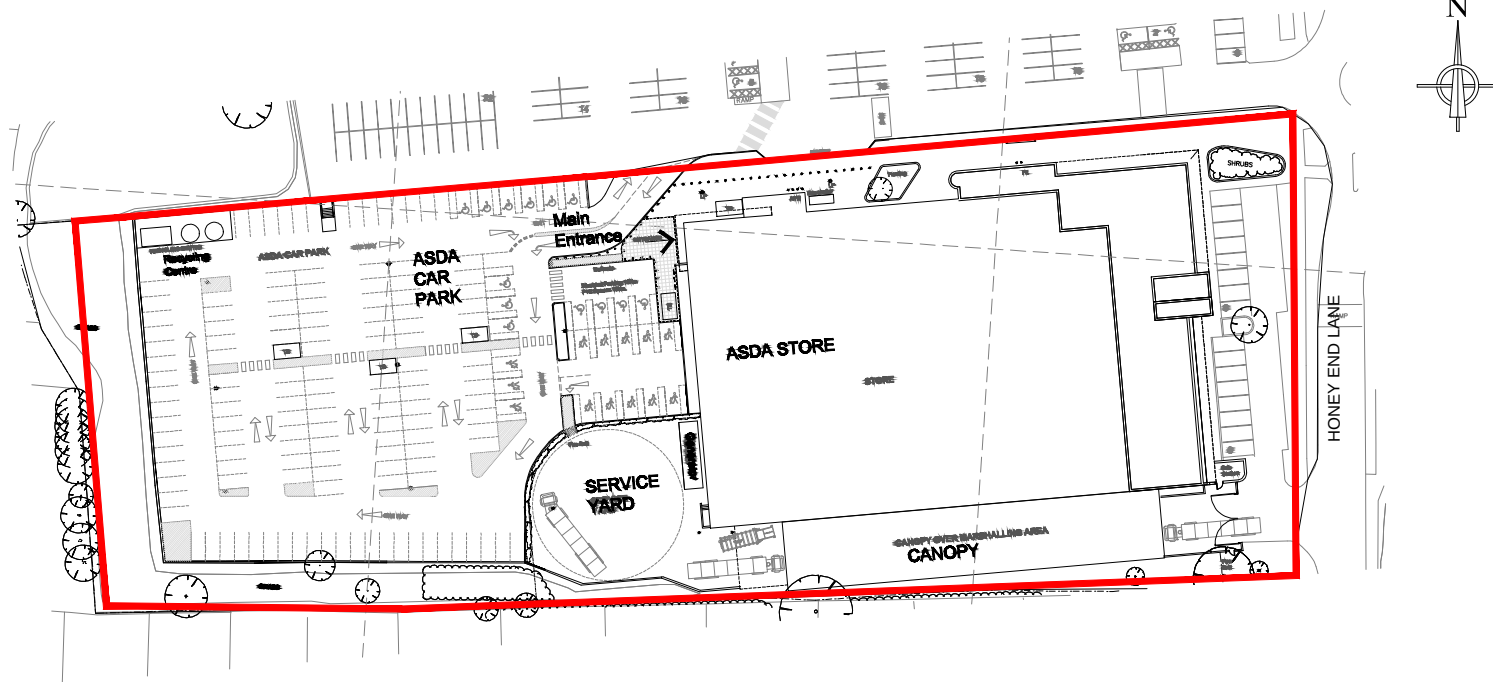

Rev		Modifications		By	Date	Chk'd
 HB PROJECTS Professional Construction, Design & Building Services Merrydale House, Roydsdale way, Bradford BD4 6SB Tel: 01274 474080 Fax: 01274 653236 E-mail: admin@hbprojectsld.co.uk Website: www.hbprojectsld.co.uk						
Client  part of the WAL*MART family						
Project Tilehurst Building Overclad						
Title Site Location Plan						
Original Size	Scale	Drawn	Checked	By	Date	Notes
A4	1:1250	dh	-	-	5.8.14	planning
Drawing Number						Revision
1833-90-01						-