



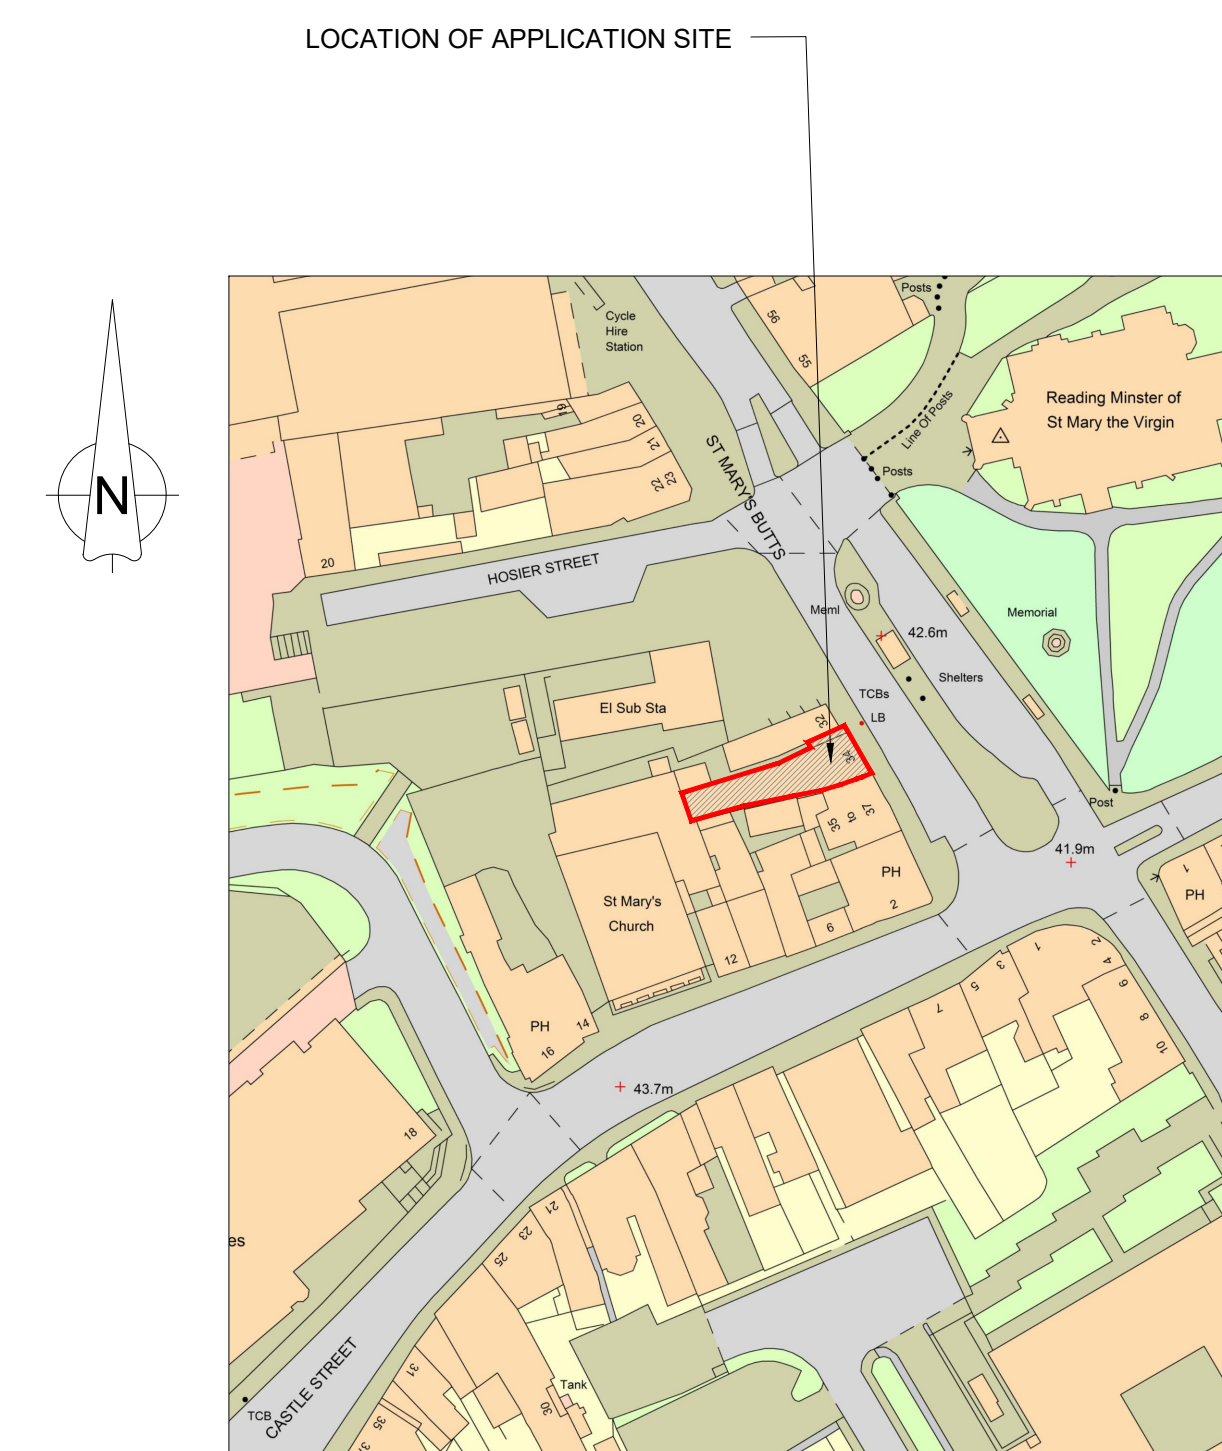

PLEASE NOTE THAT THE CURRENT OS-MAP AVAILABLE FOR THE LOCATION PLAN MAY NOT BE COMPLETELY ACCURATE OR UP TO DATE. PLEASE CONSULT THE PLANNING HISTORY FOR THE AREA FOR MORE UP TO DATE DEVELOPMENT.

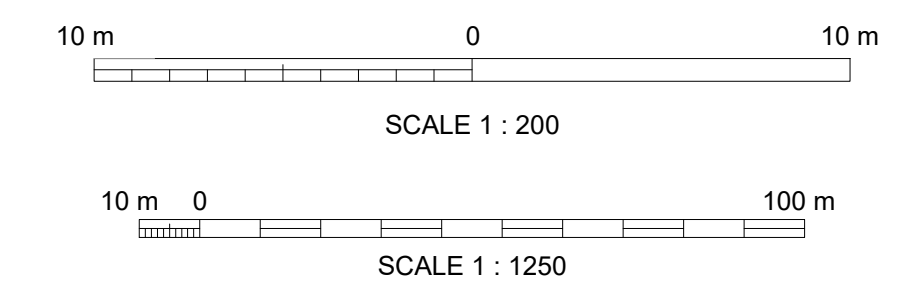

A	24.09.20	DA	JA	DA	ISSUED FOR PLANNING APPROVAL
REV	DATE	DRN	CHKD	APPD	DESCRIPTION
DRAWING STATUS					

For Approval



E: info@bluebirdengineering.co.uk
T: 0118 9583 551 F: 0118 9583 563
A: 110 London Street, Reading, RG1 4SJ

CLIENT			Ash Cummings Ltd		
PROJECT			34 St Marys Butt Reading		
TITLE			Site Location Plan & Block Plan		
DRAWN JA		DATE Sept 20		SCALE As Shown @ A1	
DRG NO A-1000				REV A	
© BLUEBIRD ENGINEERING LTD 2013					