


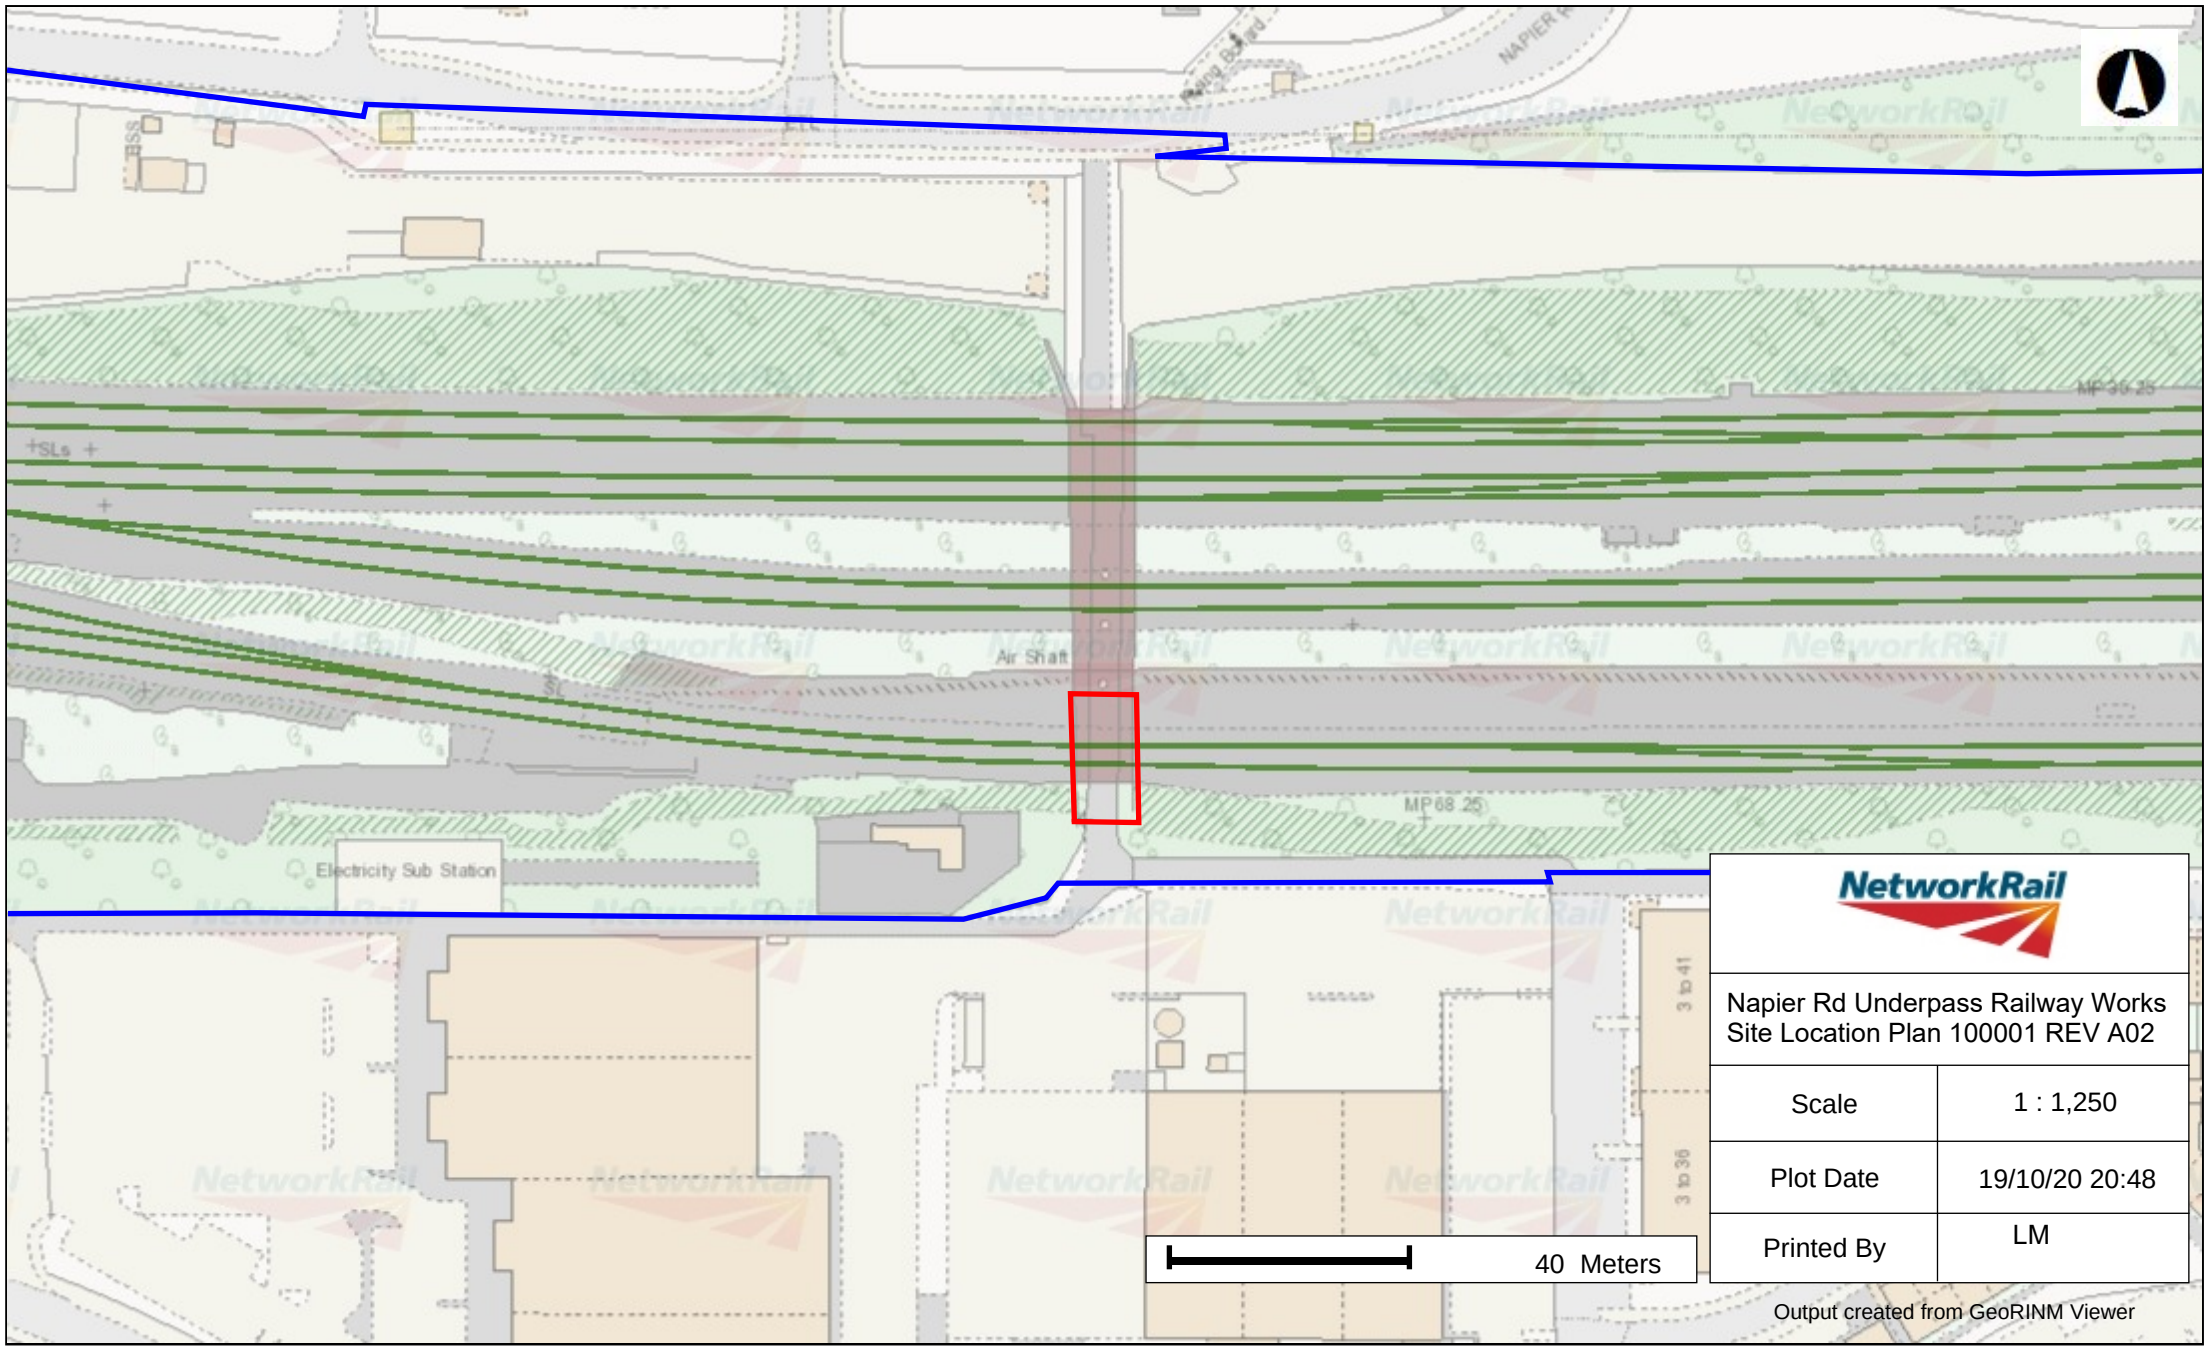

**Napier Rd Underpass Railway Works
Site Location Plan 100001 REV A02**

Scale	1 : 1,250
Plot Date	19/10/20 20:48
Printed By	LM

Output created from GeoRINM Viewer

COPYRIGHTS

This product includes map data licensed from Ordnance Survey. © Crown copyright and database rights 2015 Ordnance Survey 0100040692.
© Local Government Information House Limited copyright and database rights 2015 Ordnance Survey 0100040692.
Contains British Geological Survey materials © NERC 2015