


THE CONTRACTOR MUST VERIFY ALL DIMENSIONS ON SITE BEFORE MAKING SHOP DRAWINGS OR COMMENCING WORK OF ANY KIND. NO DIMENSIONS TO BE SCALED FROM THIS DRAWING.

REV.	DATE	REVISION
-	-	-

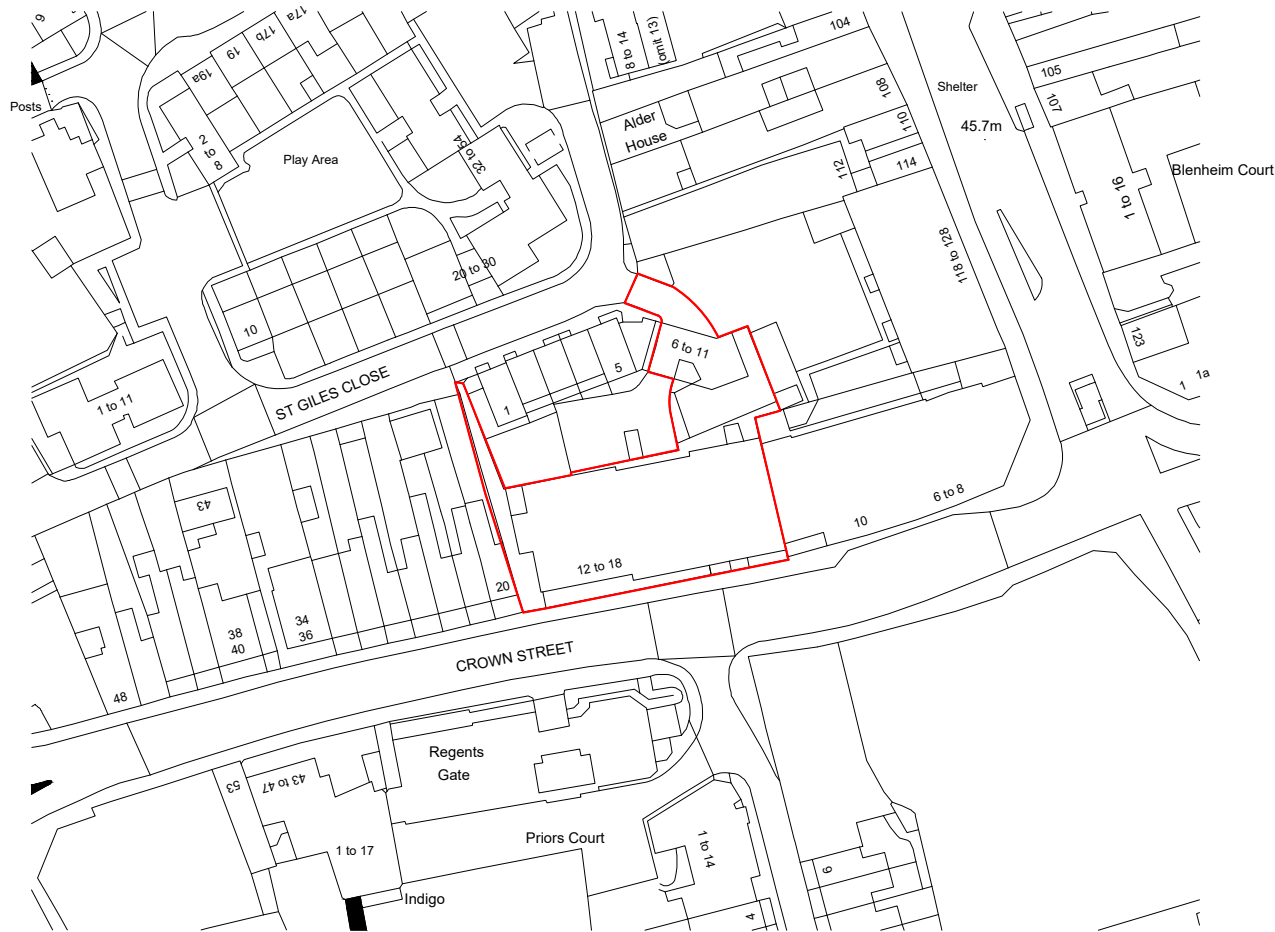

Ordnance Survey, (c) Crown Copyright 2020. All rights reserved. Licence number 100022432

UNIT KEY

- 1B 1P
- 1B 2P
- 2B 3P
- 2B 4P
- Studio

TOTAL UNITS

18no	1B 1P
9no	1B 2P
4no	2B 3P
9no	2B 4P
4no	Studio
44no	TOTAL

FOR INFORMATION

01 Location Plan
Scale 1:1250

Osel
architects and
development consultants

PROJECT:
12-18 CROWN STREET
READING

CLIENT:
SHALL DO CROWN ST

DRAWING:
LOCATION PLAN
CHANGE OF USE SCHEME

DRAWING No.:
E19-029/-SIT002

REV:
-

SCALE: 1:1250@A3
DRAWN: RC
CHECKED: WTM
DATE: 02 Jun 2020
DATE: 02 Jun 2020

26 Oldbury Place, London W1U 5PR Tel: 020 7224 2447 Fax: 020 7224 2997
E-mail: admin@oselarch.co.uk Web: www.oselarchitecture.co.uk
© COPYRIGHT EXISTS ON THE DESIGNS AND INFORMATION SHOWN ON THIS DRAWING