



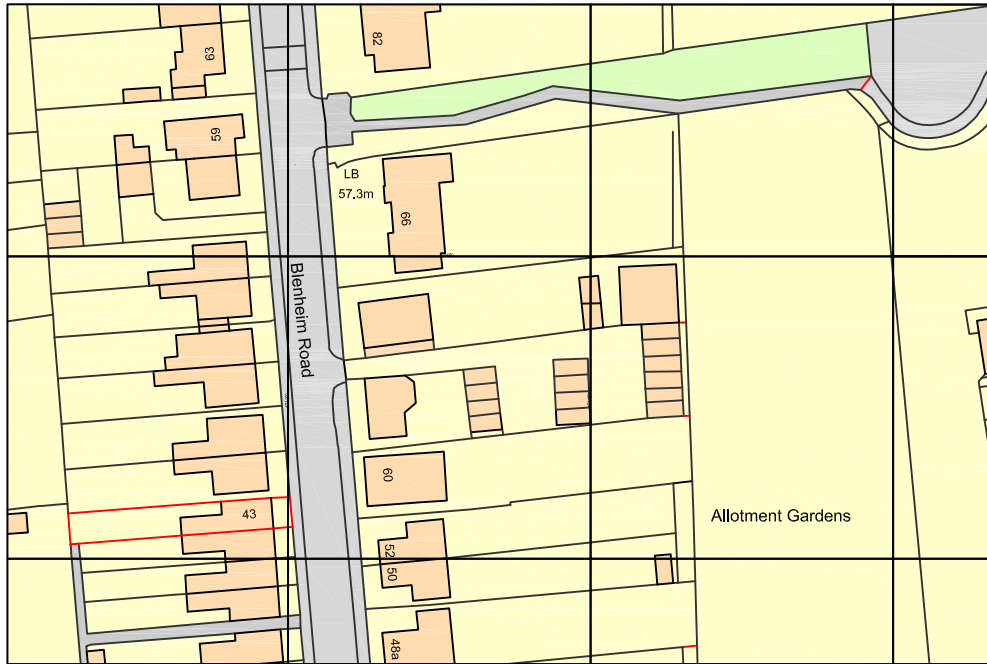

Ordnance Survey, (c) Crown Copyright 2020. All rights reserved. Licence number 100022432

LOCATION PLAN SCALE 1:1250

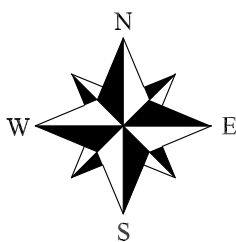

**PHILIP WADGE
ARCHITECTURE**



www.philipwadge.co.uk
info@philipwadge.co.uk
07919 161912

PROJECT
Side Extension

CLIENT
Mr and Mrs Barton

AT
43 Blenheim Road
Reading
RG4 7RT

TITLE
LOCATION PLAN

DATE
17/12/20

SCALE
1:1250 @ A4

DRAWING NUMBER
2038/PL/01

Rev

All Rights Reserved © Philip Wadge Associates Ltd 2020