





NORTH

KEY


 SITE BOUNDARY

 PROPOSED WORK

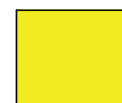 CAR PARKING
2500 X 5000MM

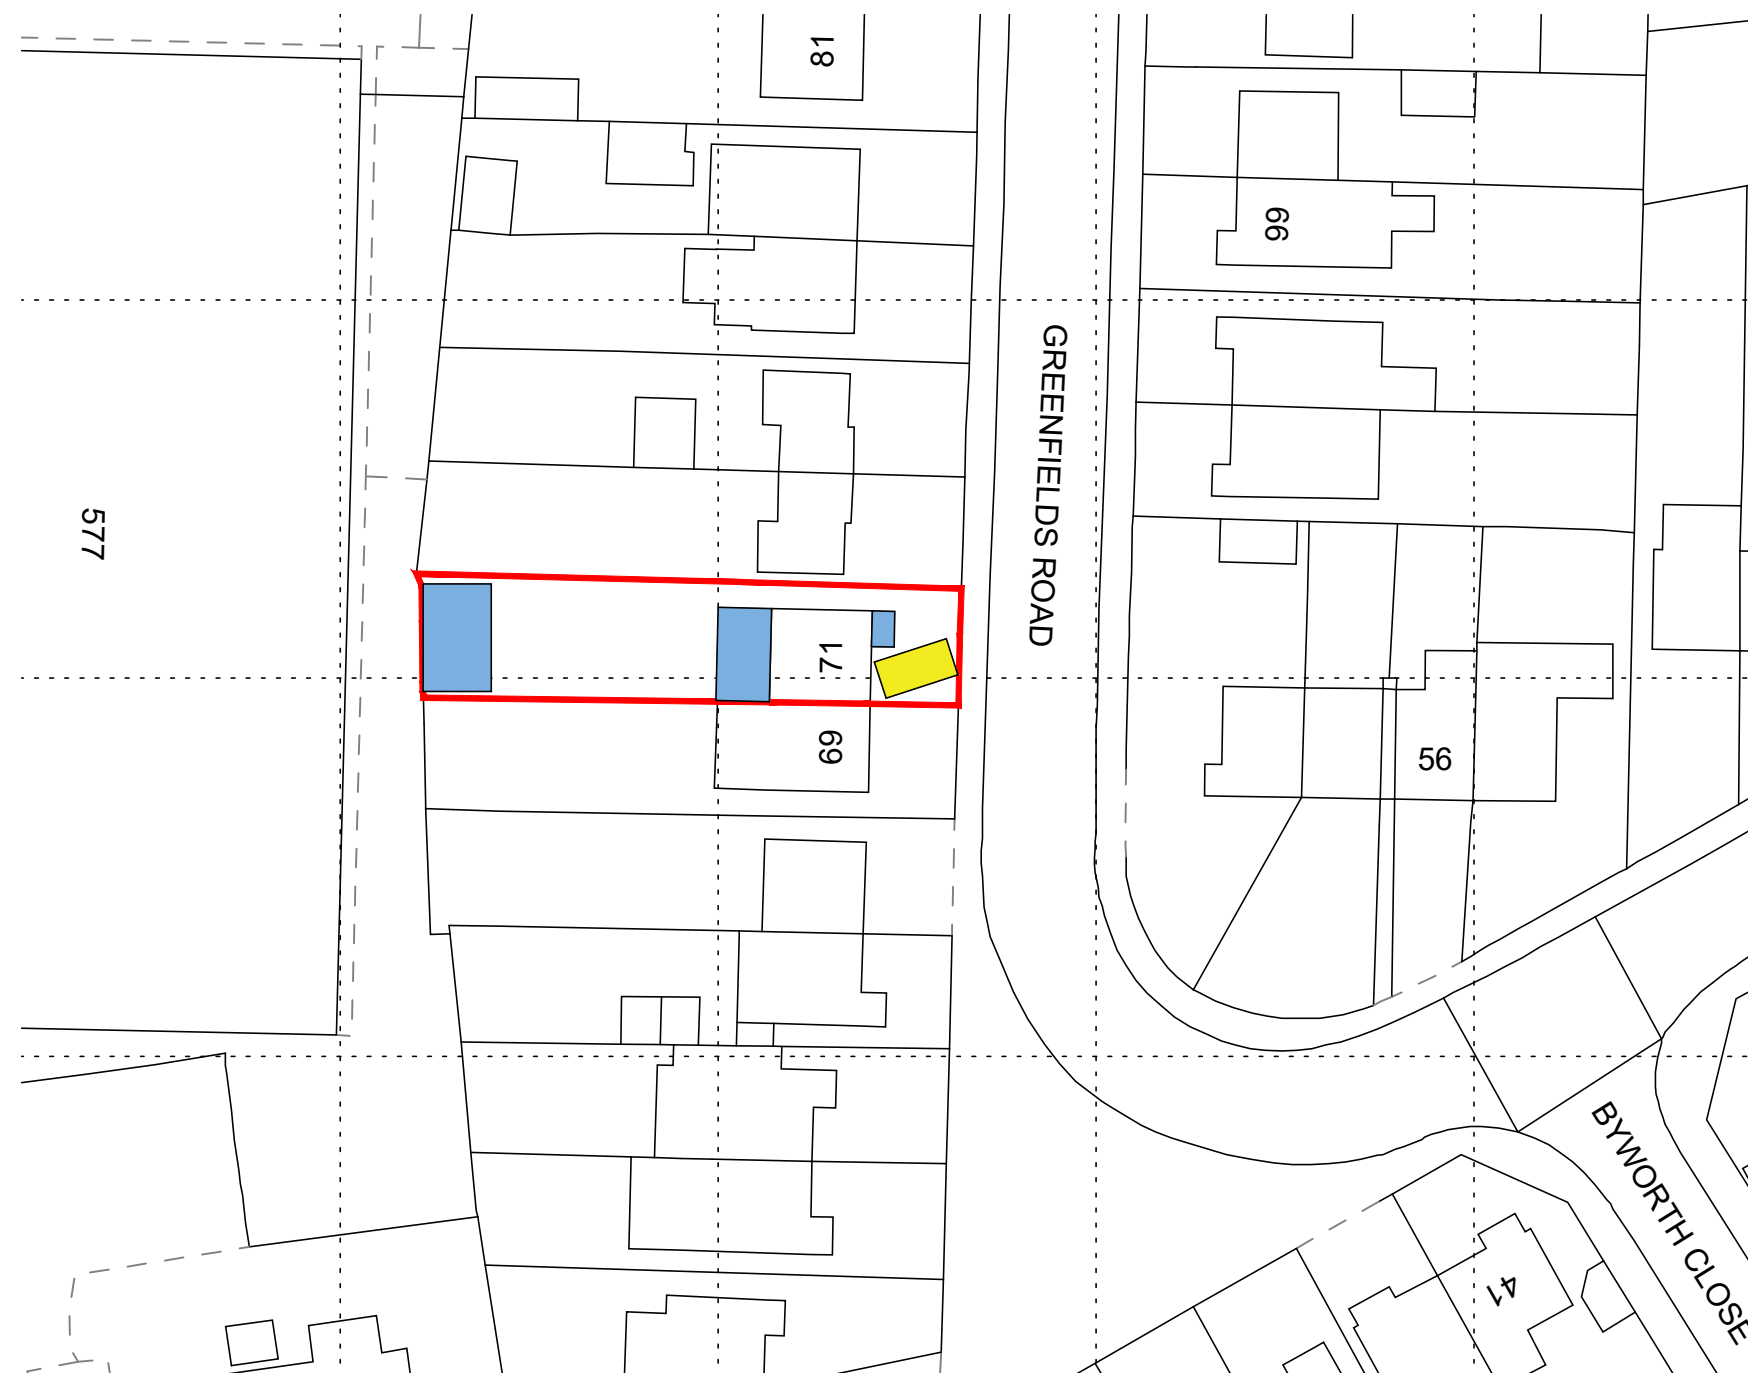

BLOCK PLAN
SCALE 1:500

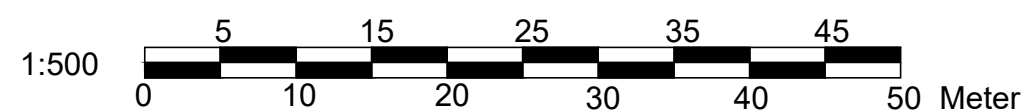

PLANNING

Rev	Description	Date
Address: 71, GREENFIELDS ROAD, READING RG2 8SG		
Drawing Title: BLOCK PLAN		
Scale: 1:500@A3	Drawing No.	
Date: MAR 2020	2058-102	C