


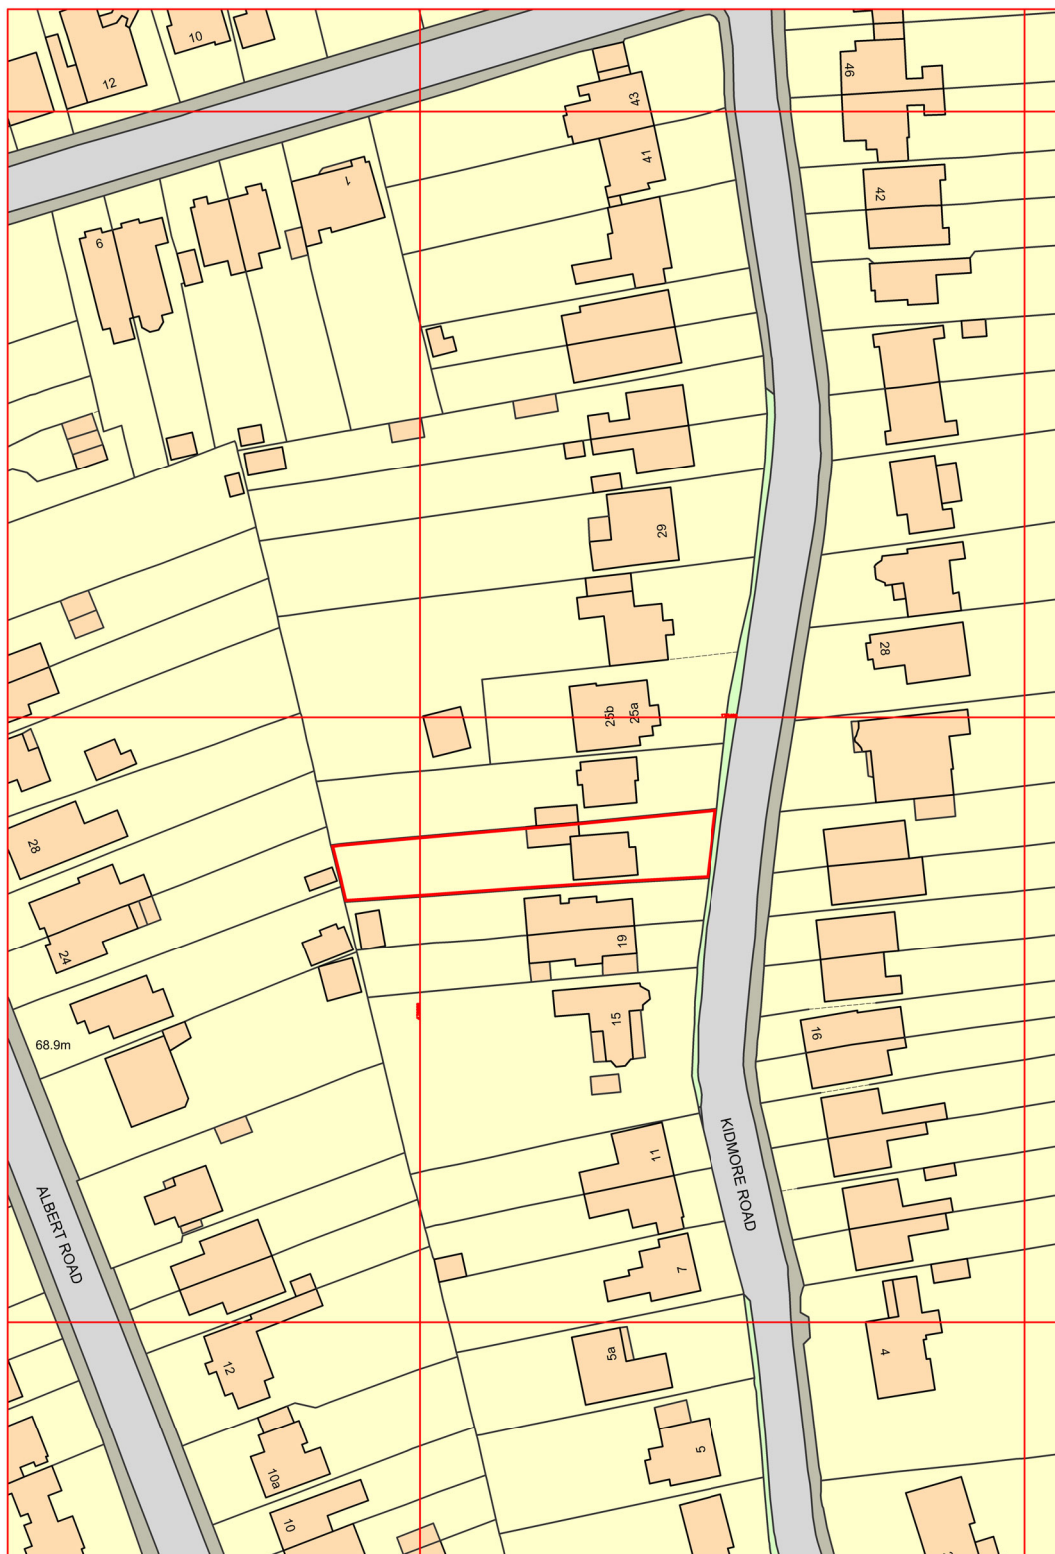

Ordnance Survey, (c) Crown Copyright 2019. All rights reserved. Licence number 100022432

- 1 2 3 4 5 6 7 8

Dimensions to be verified on site.
Figured dimensions to take preference to those scaled.
Architect to be notified of discrepancies immediately.

This drawing is the property of CUTLER ARCHITECTS LTD.
Copyright is reserved by them and the drawing is
issued on the condition that it is not copied,
reproduced, retained or disclosed to any unauthorised
person, either wholly or in part without the consent
in writing of CUTLER ARCHITECTS LTD.
43 St. Mary's Street, Wallingford, Oxfordshire, OX10 0EU.
Telephone: 01491 838130 Fax: 01491 836504

AMENDMENTS:



SCALE (m)
0 10 20 30 40 50 60 70 80 90 100 110 120 130 140 150 160 170 180 190 200



**CUTLER
ARCHITECTS**

Chartered Architects
43 ST. MARY'S STREET WALLINGFORD
OXFORDSHIRE OX10 0EU
mail@cutlerarch.com www.cutlerarch.com
FAX: 01491 836504

01491 838130

RIBA

Chartered Practice

Proposed Extension & Remodelling
23 Kidmore Road,
Caversham,
BERKSHIRE, RG4 7LR.
Dr. O. FLOSSMANN & Dr. D. O'SHEA.

**SITE LOCATION PLAN
EXISTING**

Date	Scale	
JUN 19	1:1250 @A4	
JobNo	DwgNo	Rev
878.19.1	E/L01	*