




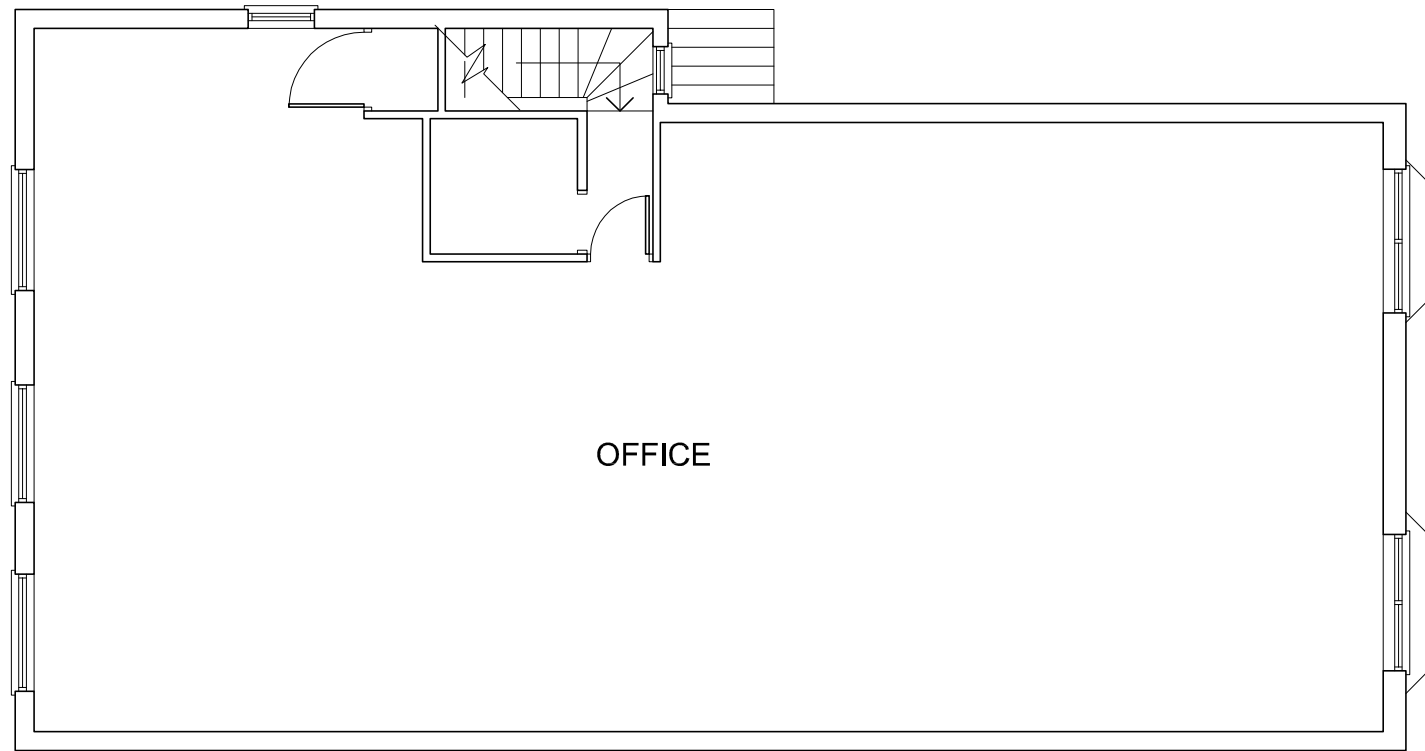

FIRST FLOOR 1:100

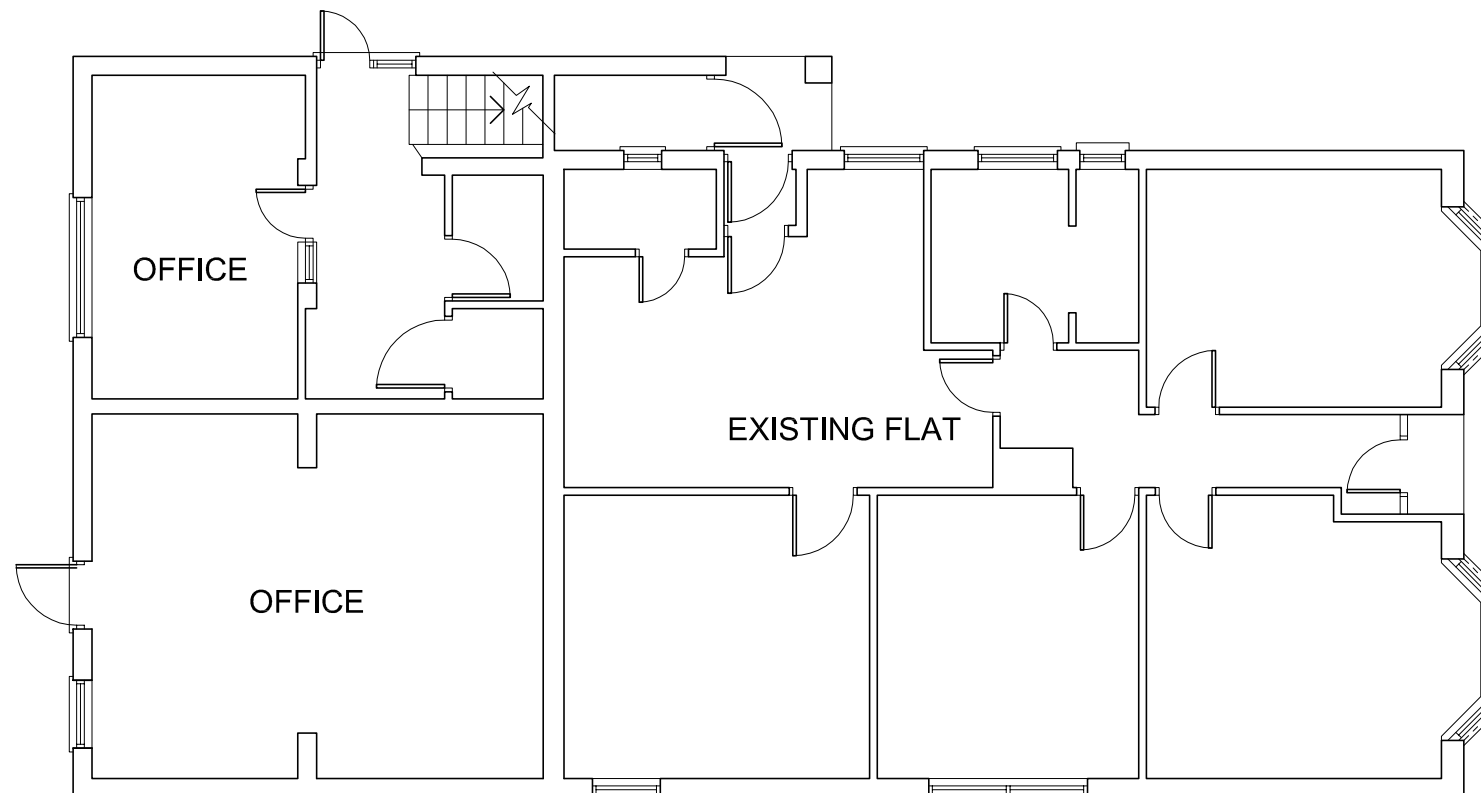

GROUND FLOOR 1:100

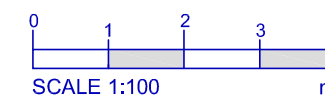

REV:	DATE:	DESCRIPTION:
------	-------	--------------

OTHER THAN FOR THE PURPOSE OF PLANNING, DO NOT SCALE THESE DRAWINGS. USE WRITTEN DIMENSIONS ONLY. ALL DIMENSIONS TO BE CHECKED ON SITE PRIOR TO COMMENCEMENT OF WORK.



EXISTING

258 SHINFIELD ROAD
READING
RG2 8EY

DATE:	SCALE @ A3:
JUNE 20	1:100
DRAWING NO.	REVISION

378.03