


kendrick court - Location Plan

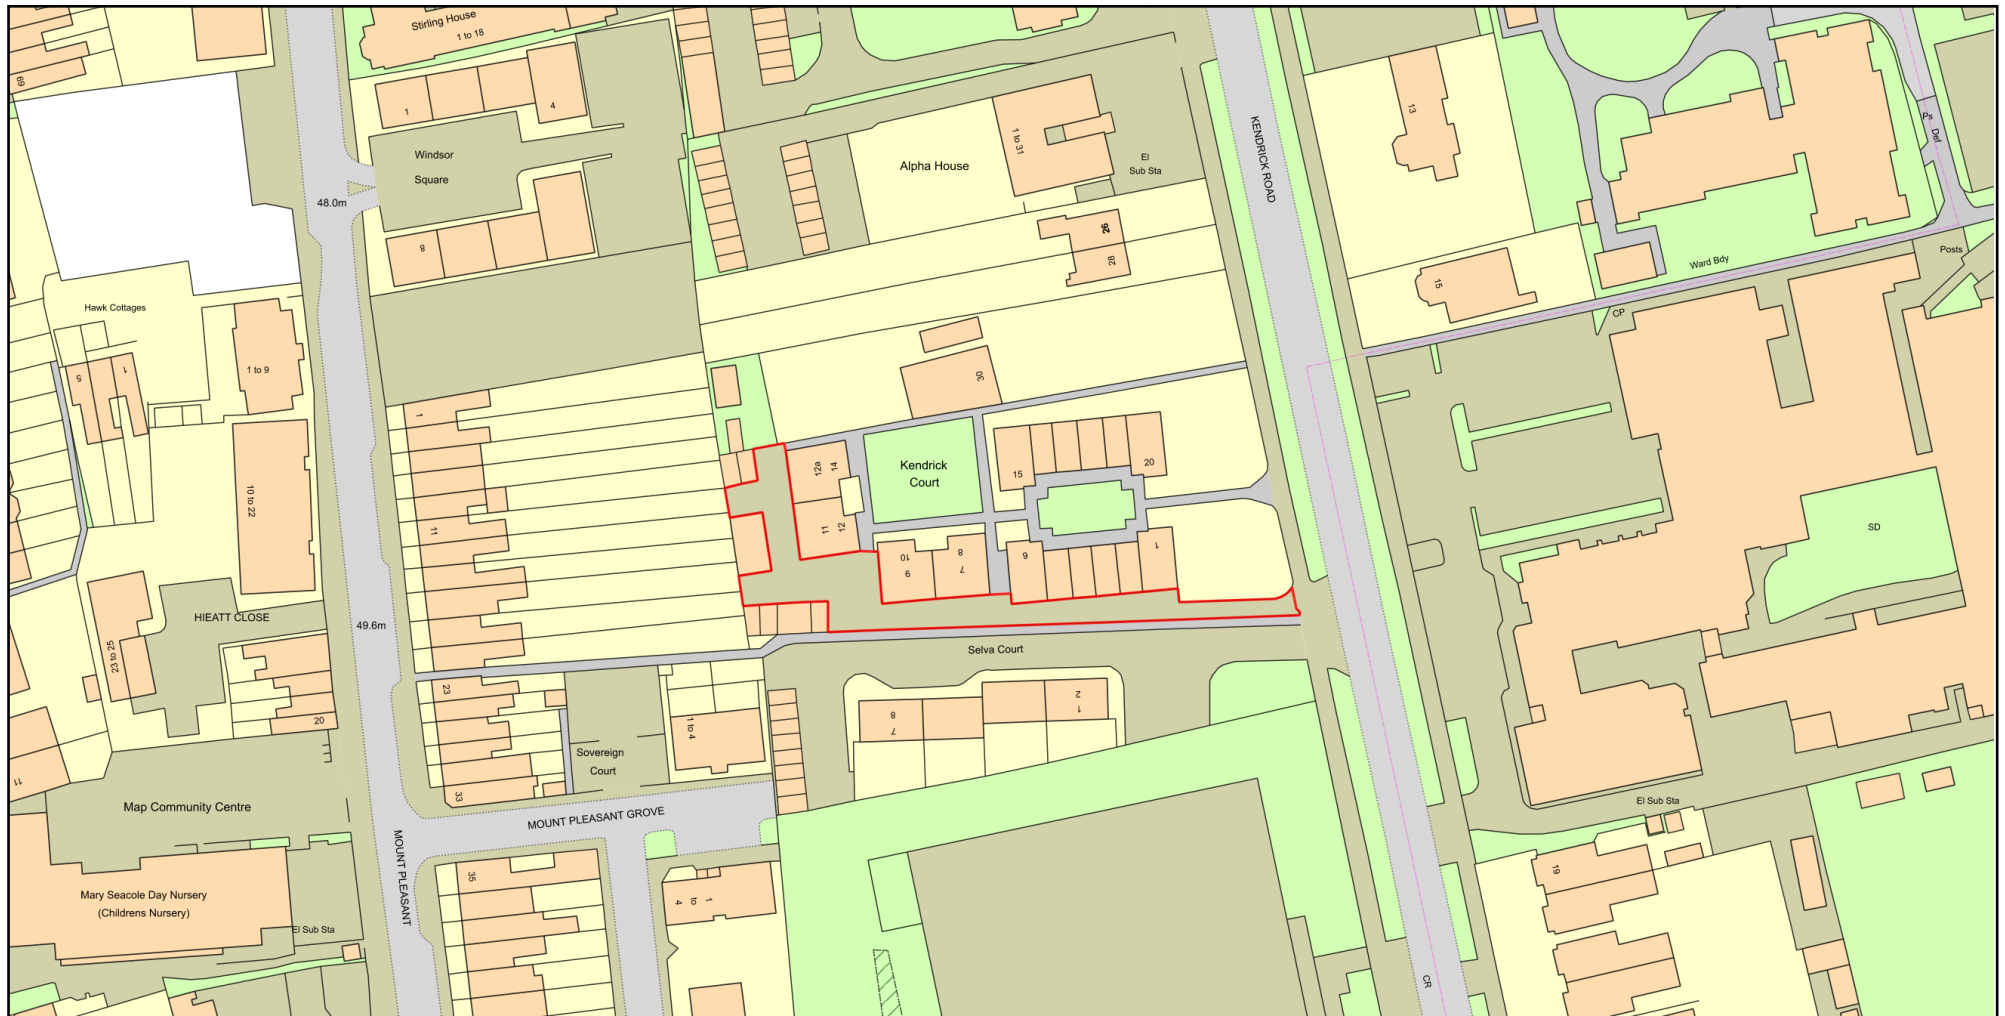

Plan Produced for: reading bc
Date Produced: 04 May 2020
Plan Reference Number: TQRQM20125110614501
Scale: 1:1250 @ A4
© Crown copyright and database rights 2019 OS 100042766