
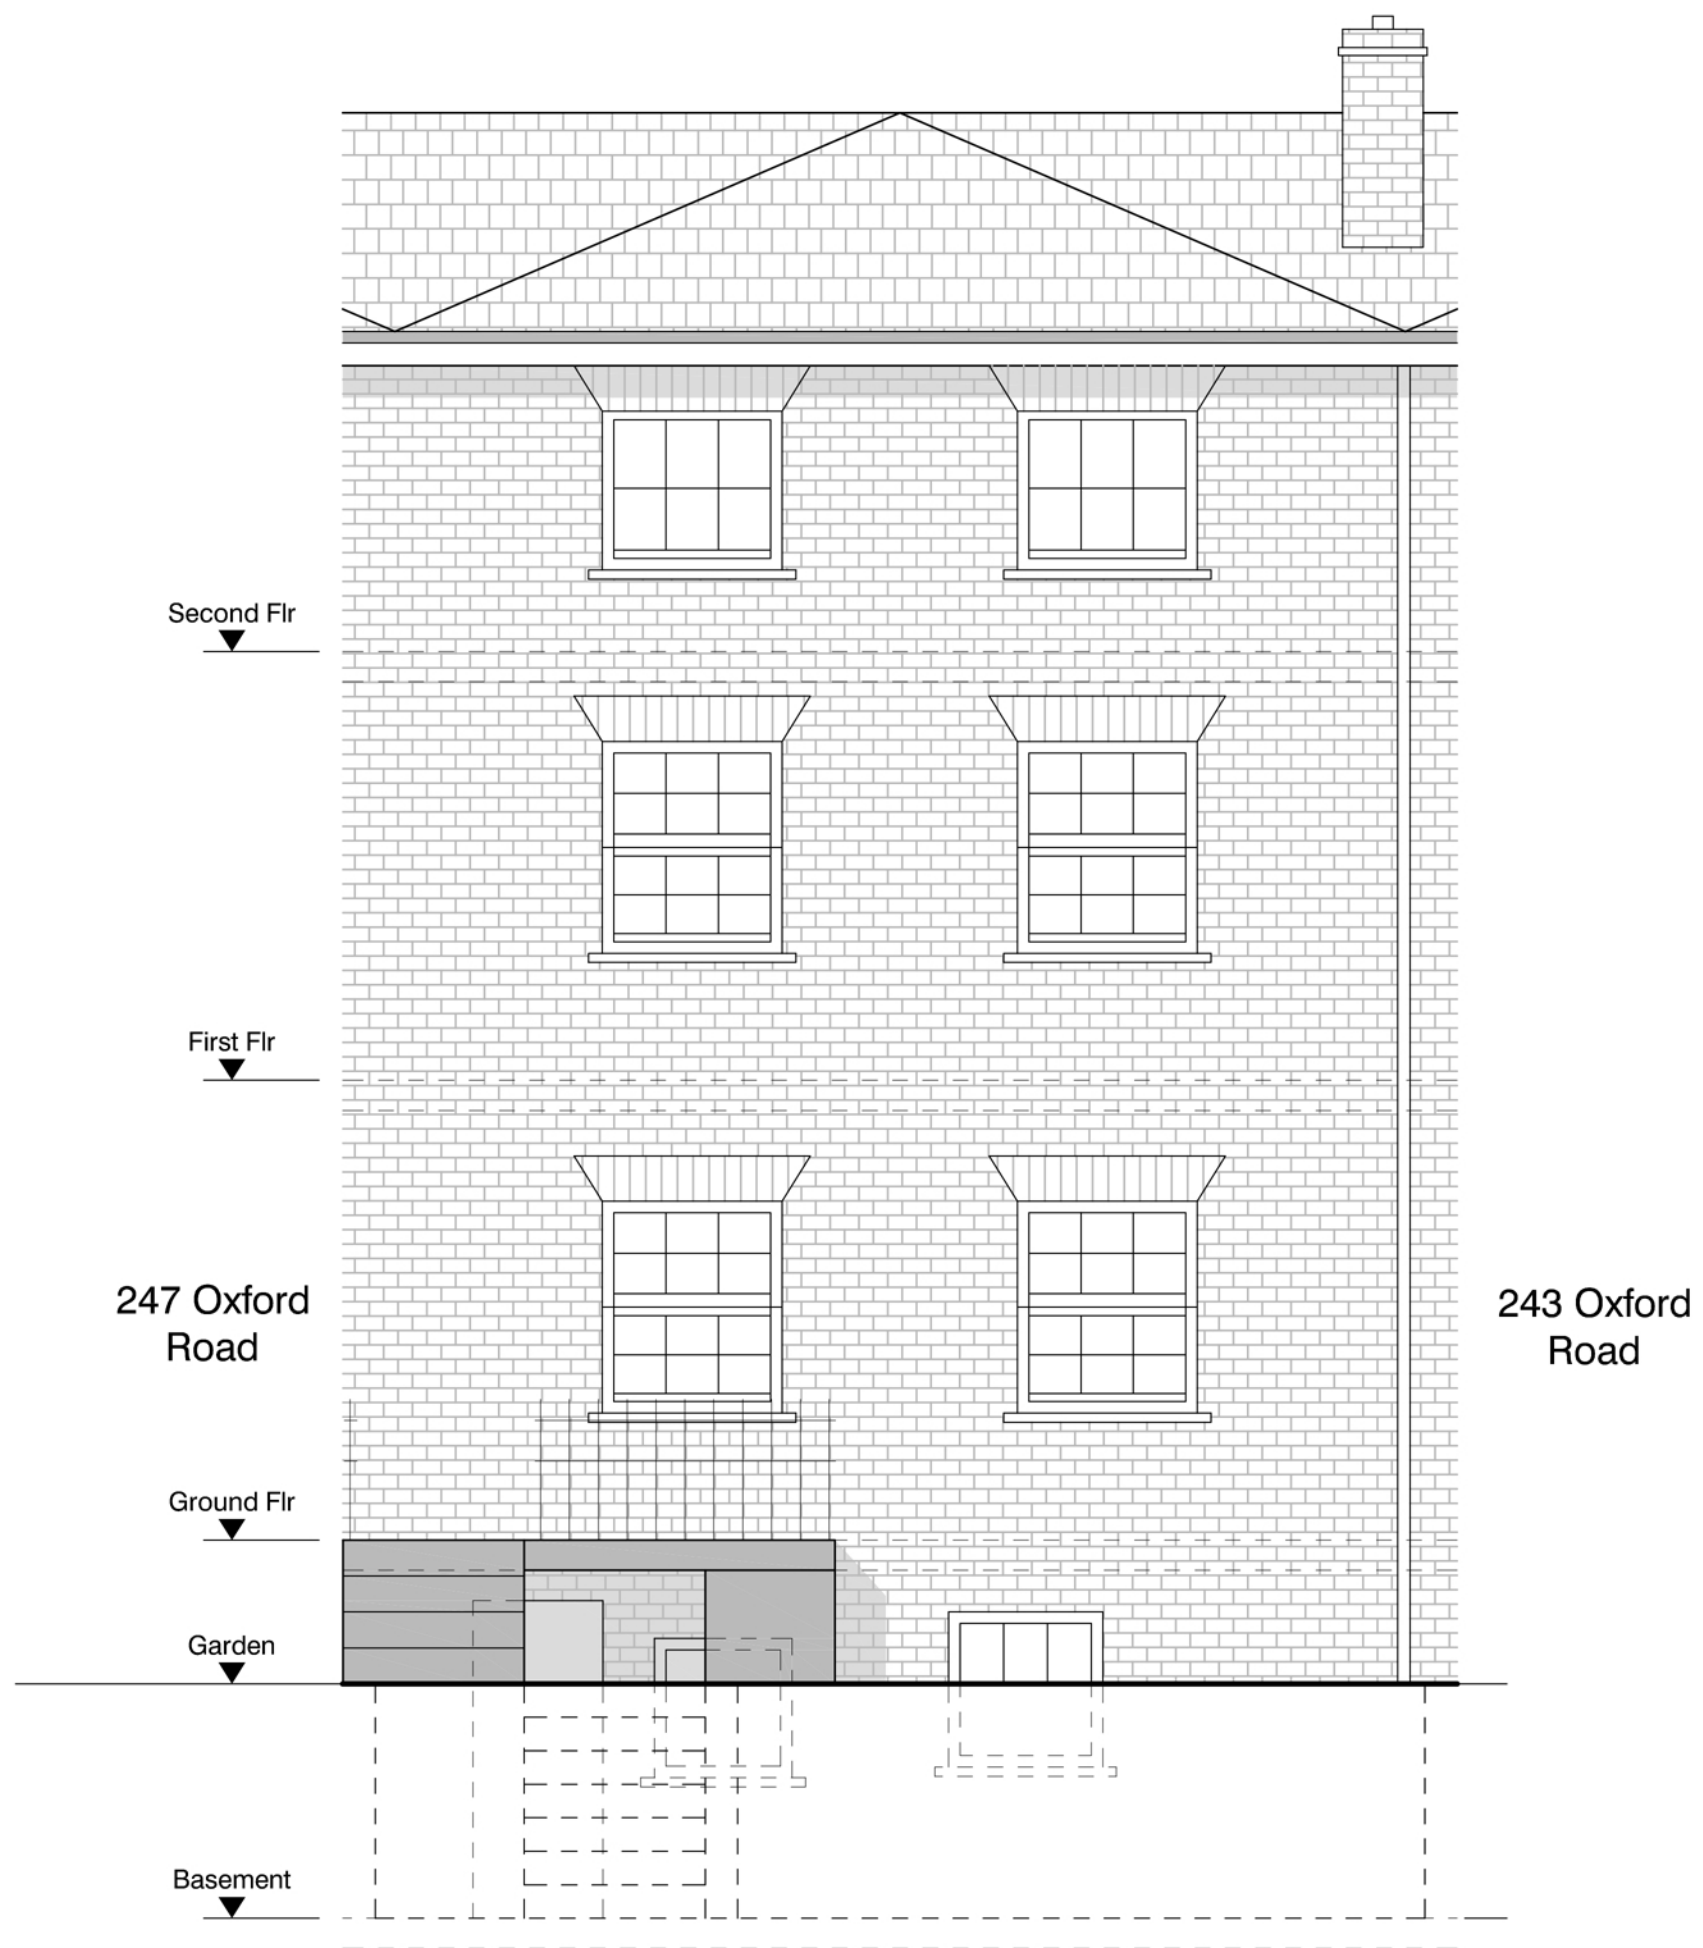


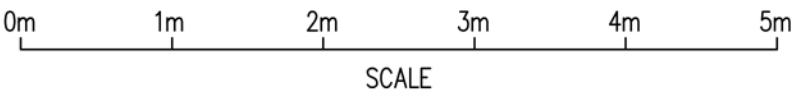

EXISTING REAR ELEVATION
1:50 @A3

245 OXFORD ROAD
READING