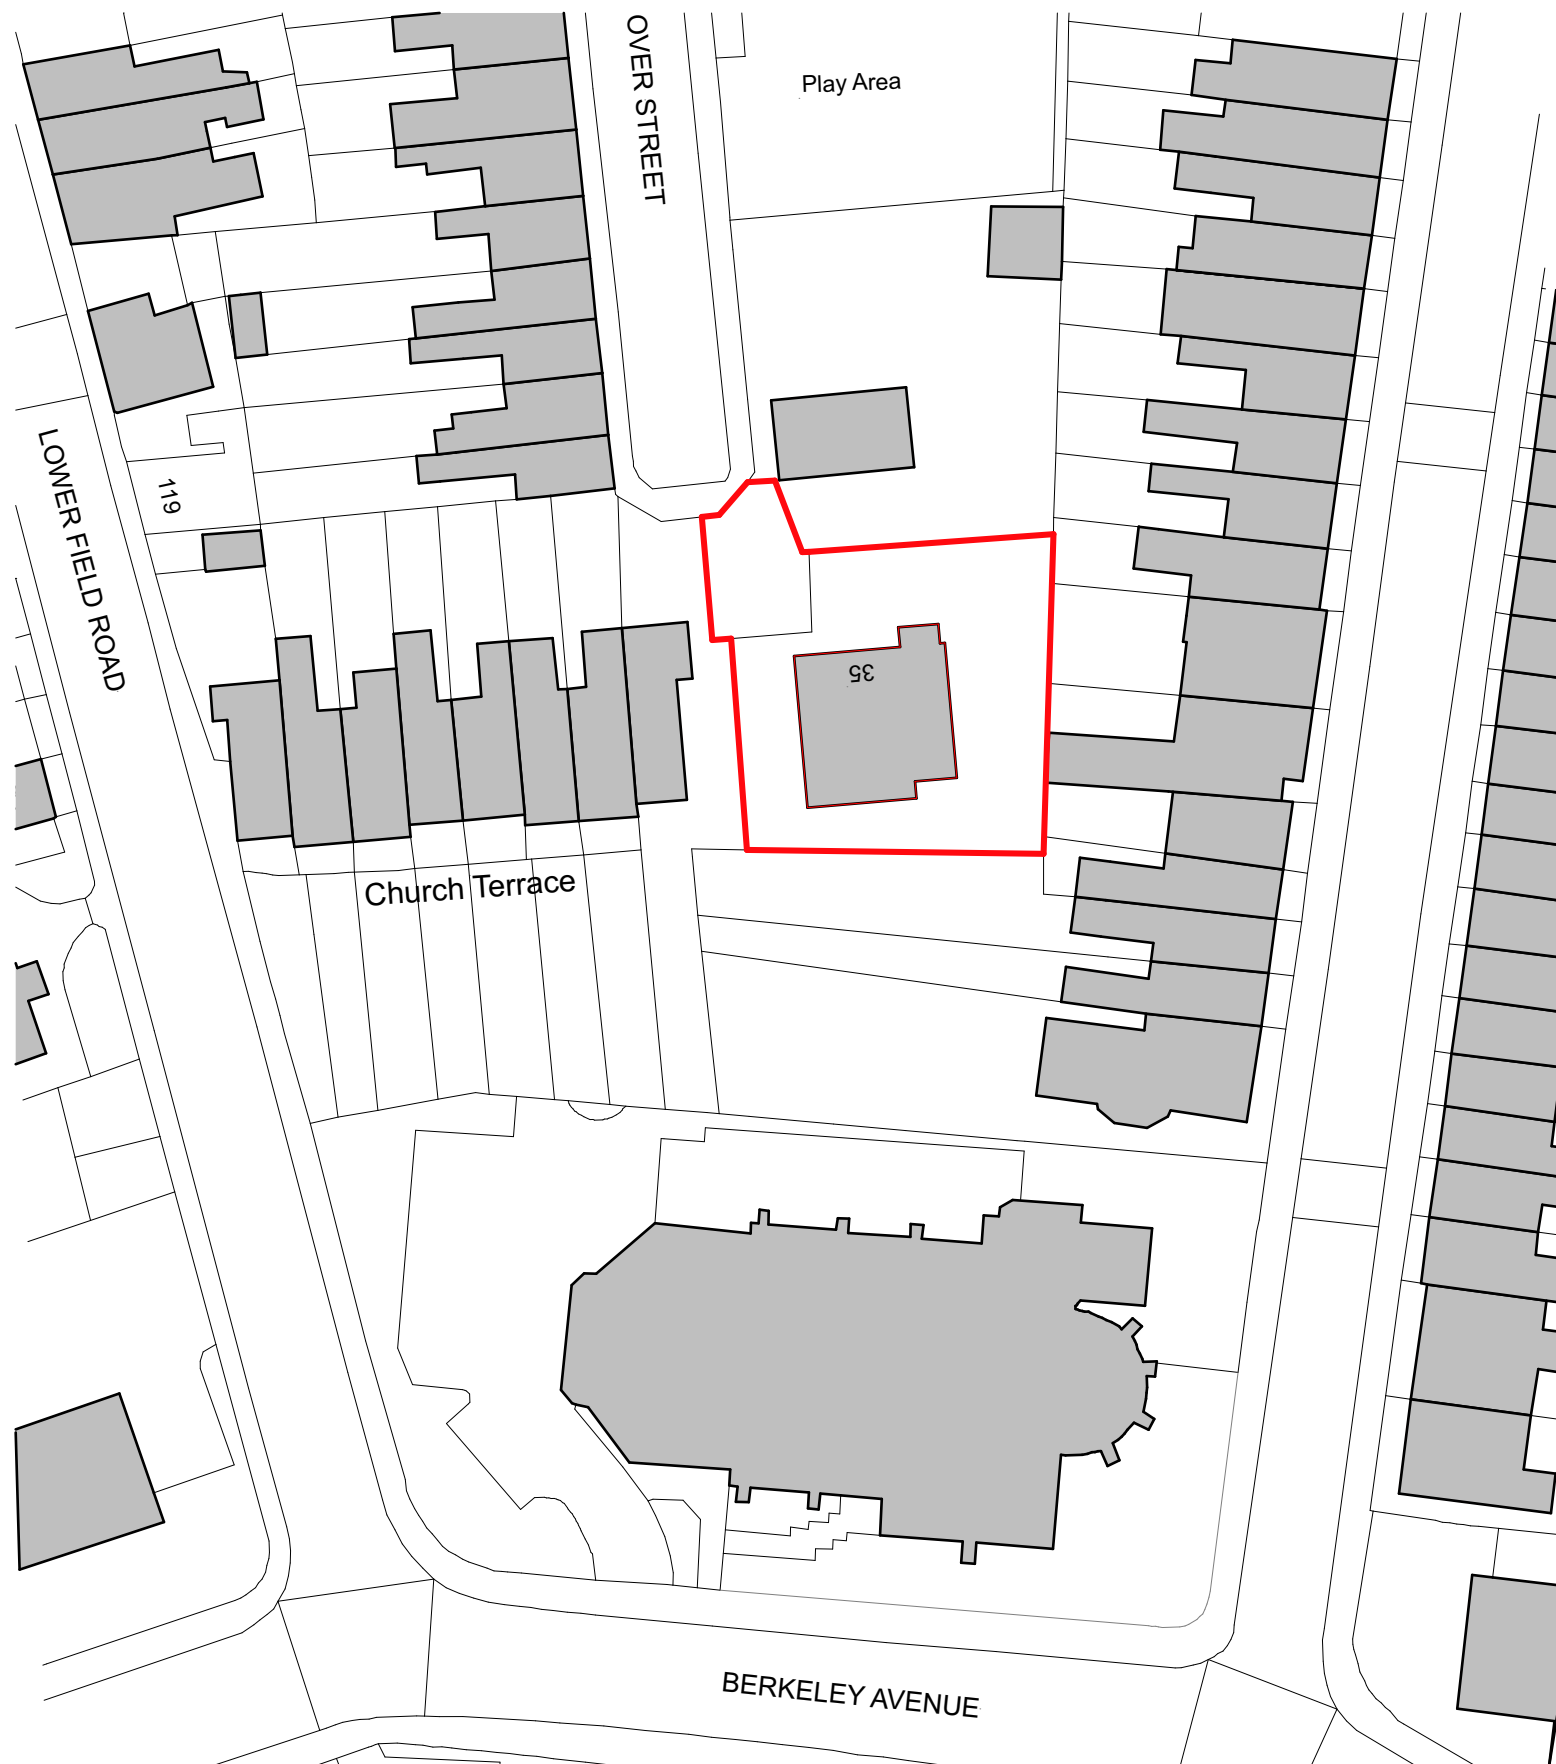


©Crown Copyright and database rights 2019 OS Licence no. 100059809

0 5 10 20 30 50
1:500

NOTES ORIGINAL A3

NOT FOR CONSTRUCTION
THIS DRAWING IS SUBJECT TO PLANNING, BUILDING CONTROL,
DETAILED DESIGN, ETC.
AREAS SHOWN ARE APPROXIMATE AND SUBJECT TO
DETAILED DESIGN
SITE AND BUILDINGS ARE BASED ON SURVEY BY CLIENT
©COPYRIGHT HIVES ARCHITECTS

P3: 2204'20 ISSUE FOR PLANNING

Revision History P- Preliminary C- Construction R- Record
Client

MR CHRIS BELL

Job title

35 DOVER STREET

Drawing title

LOCATION PLAN

Scale @ Drawing Size 1:500, 1:1250 @ A3 Drawn LC Checked HW

Status

PLANNING

HIVES ARCHITECTS

SINCE 1934
Hives Architects LLP
John Adams House, 29 Castle Street
Reading RG1 7SB
0118 958 7331
admin@hivesarchitects.co.uk

Project Drawing Revision

2661 010 P3