




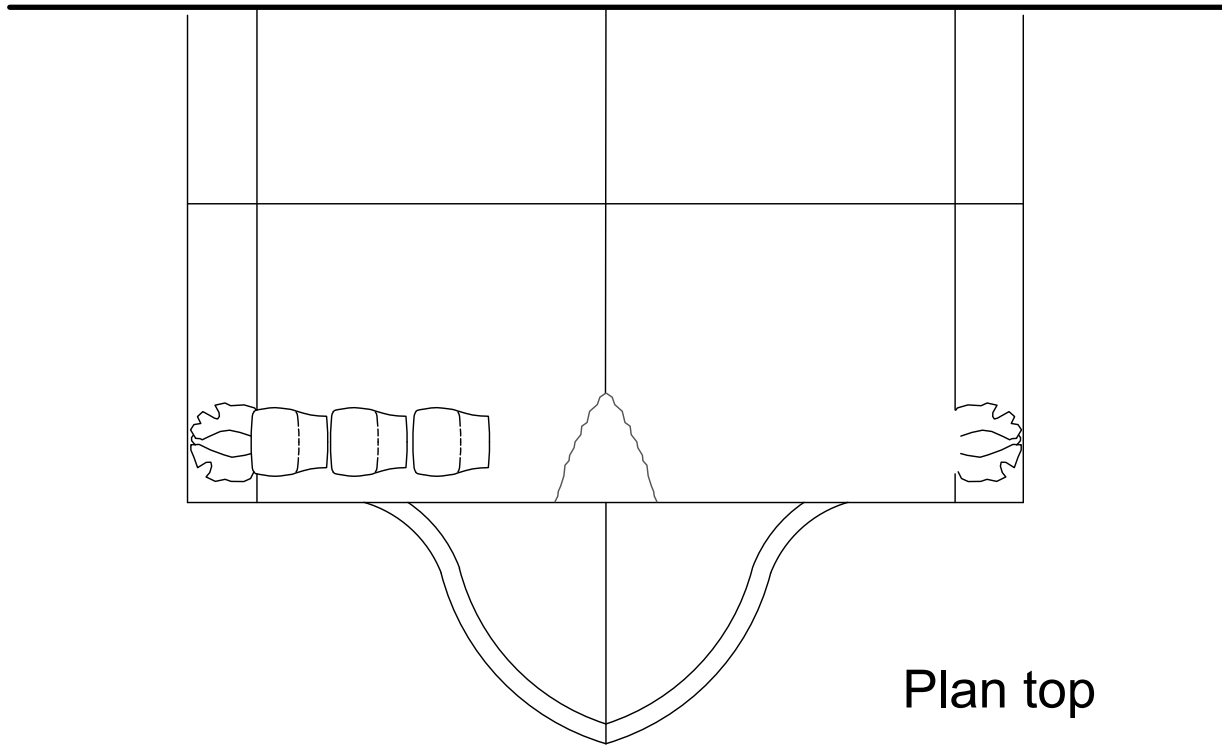


Plan top

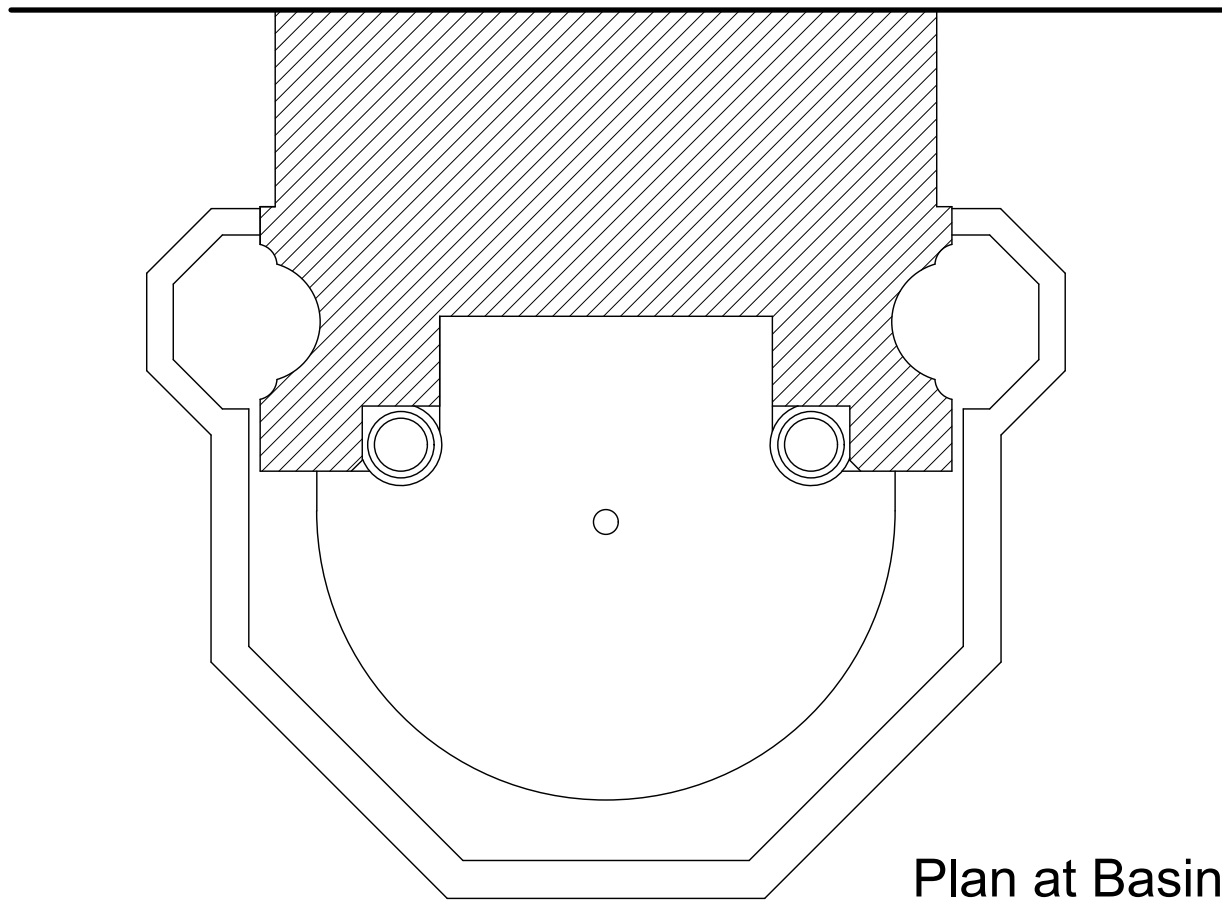


Plan at Basin

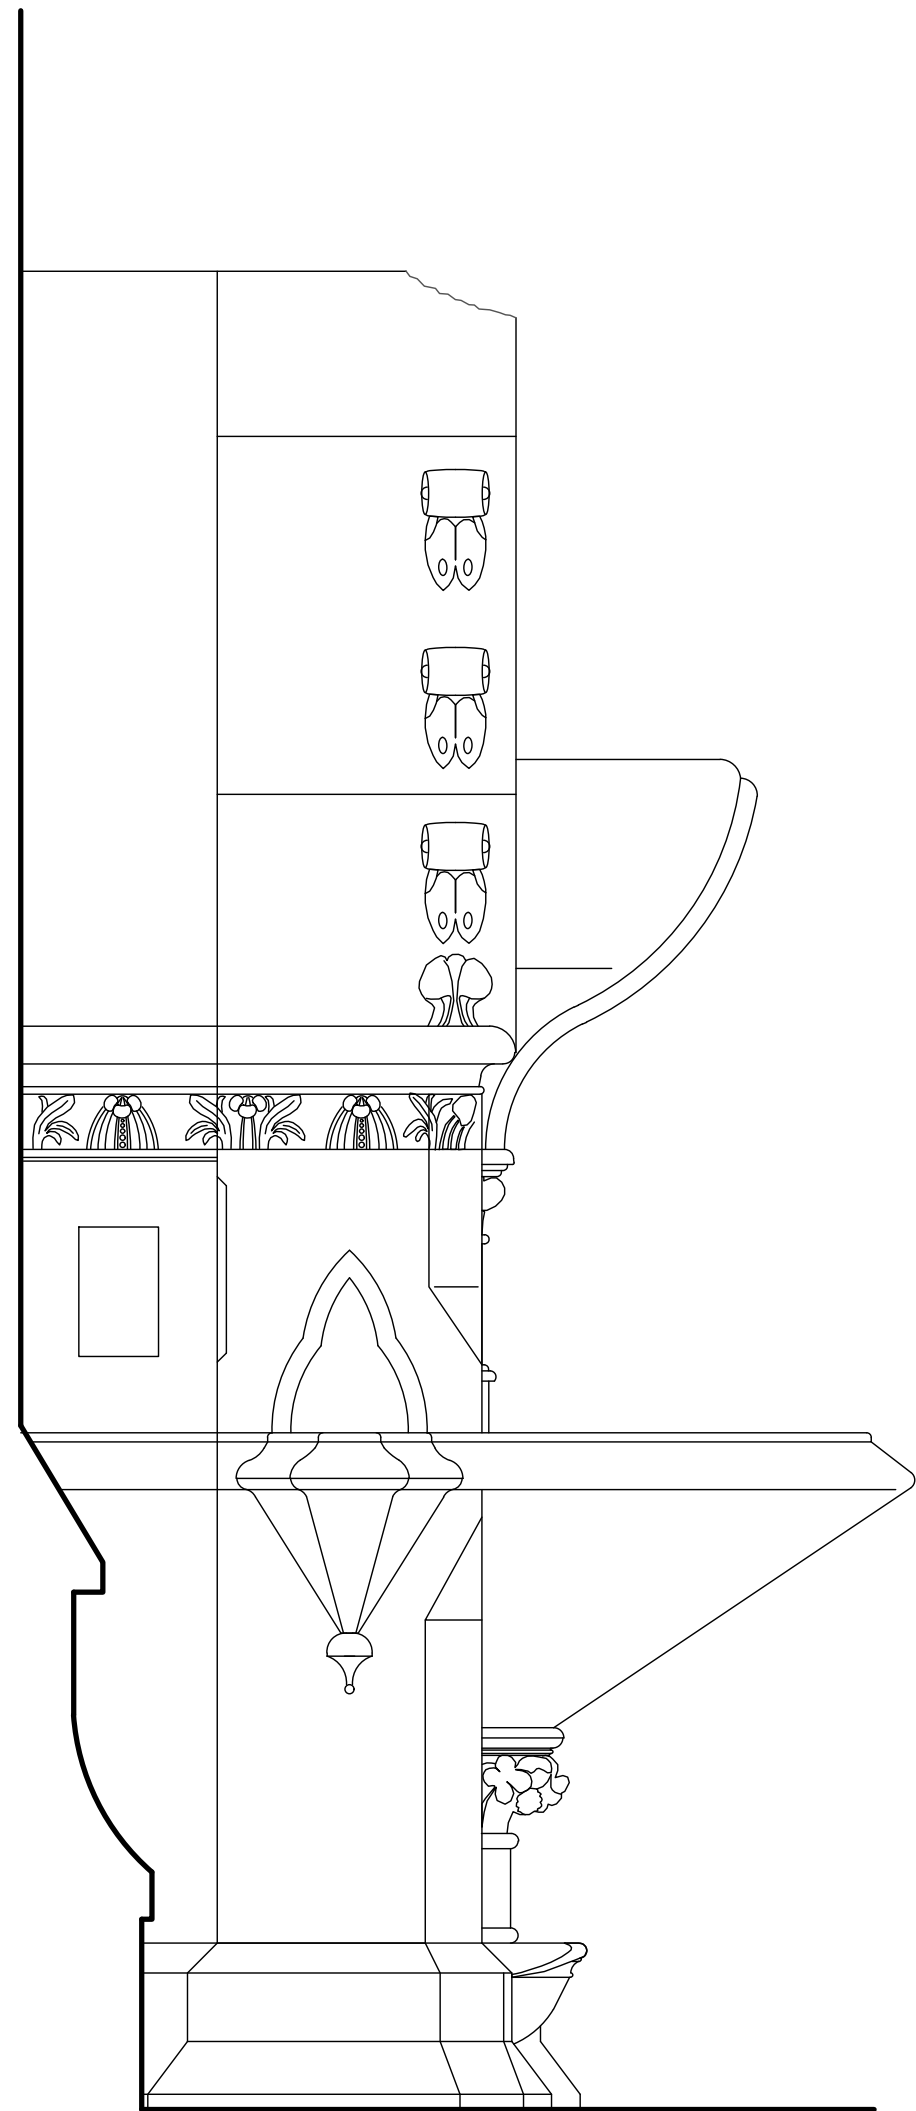


Elevation Side

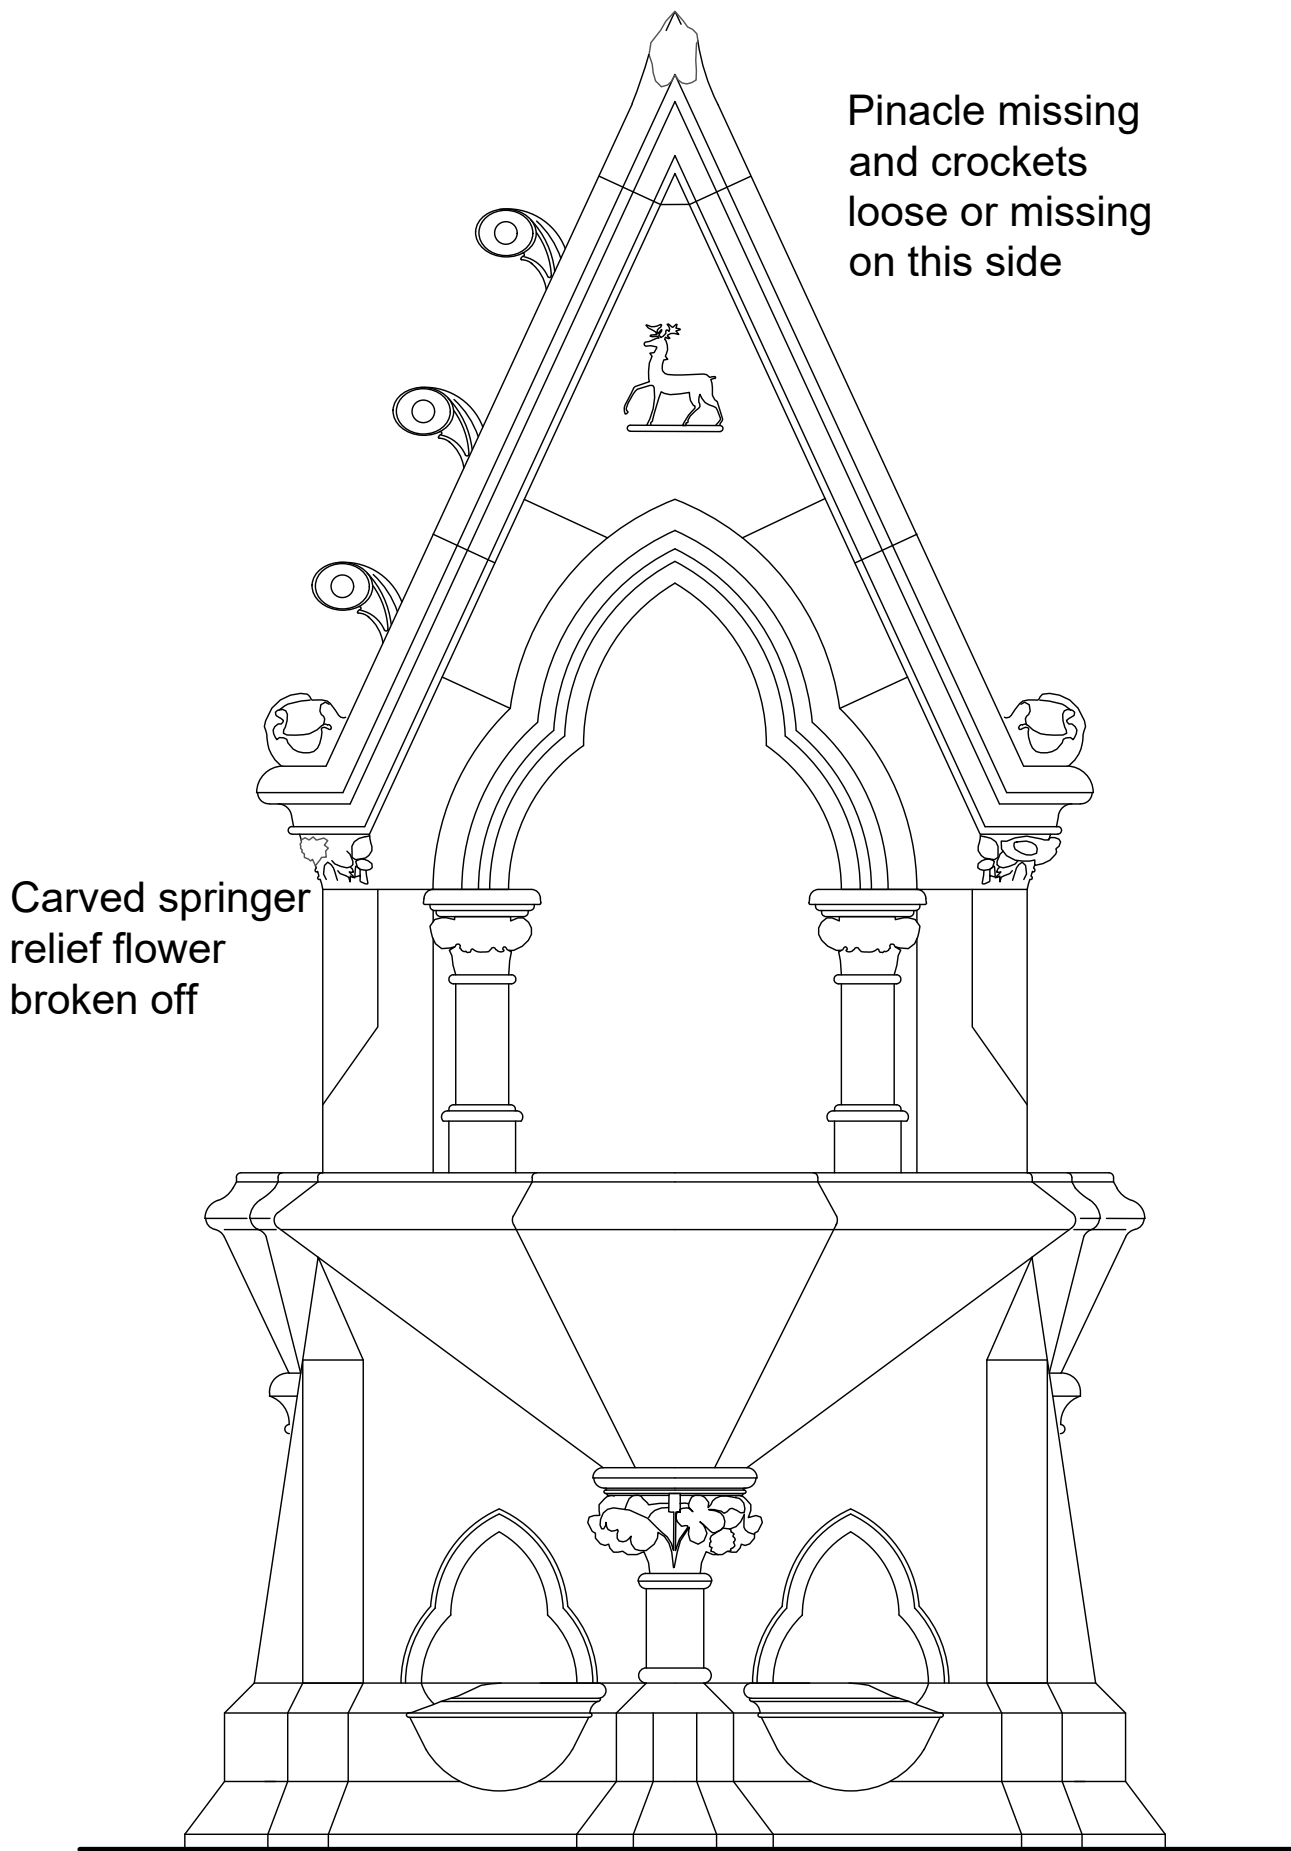


Elevation Front

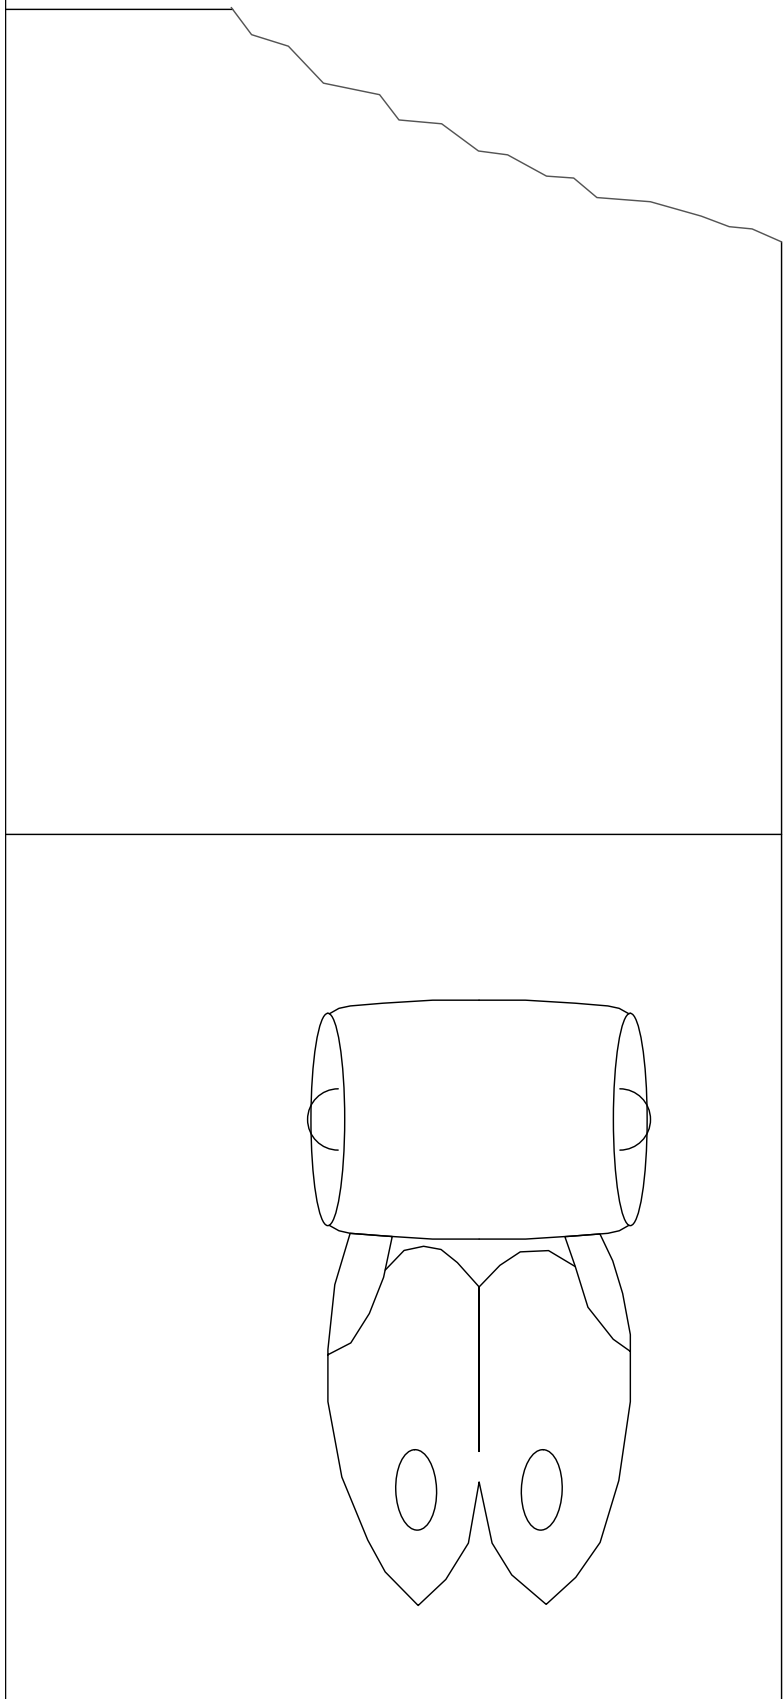

Pinnacle and Crocket Side

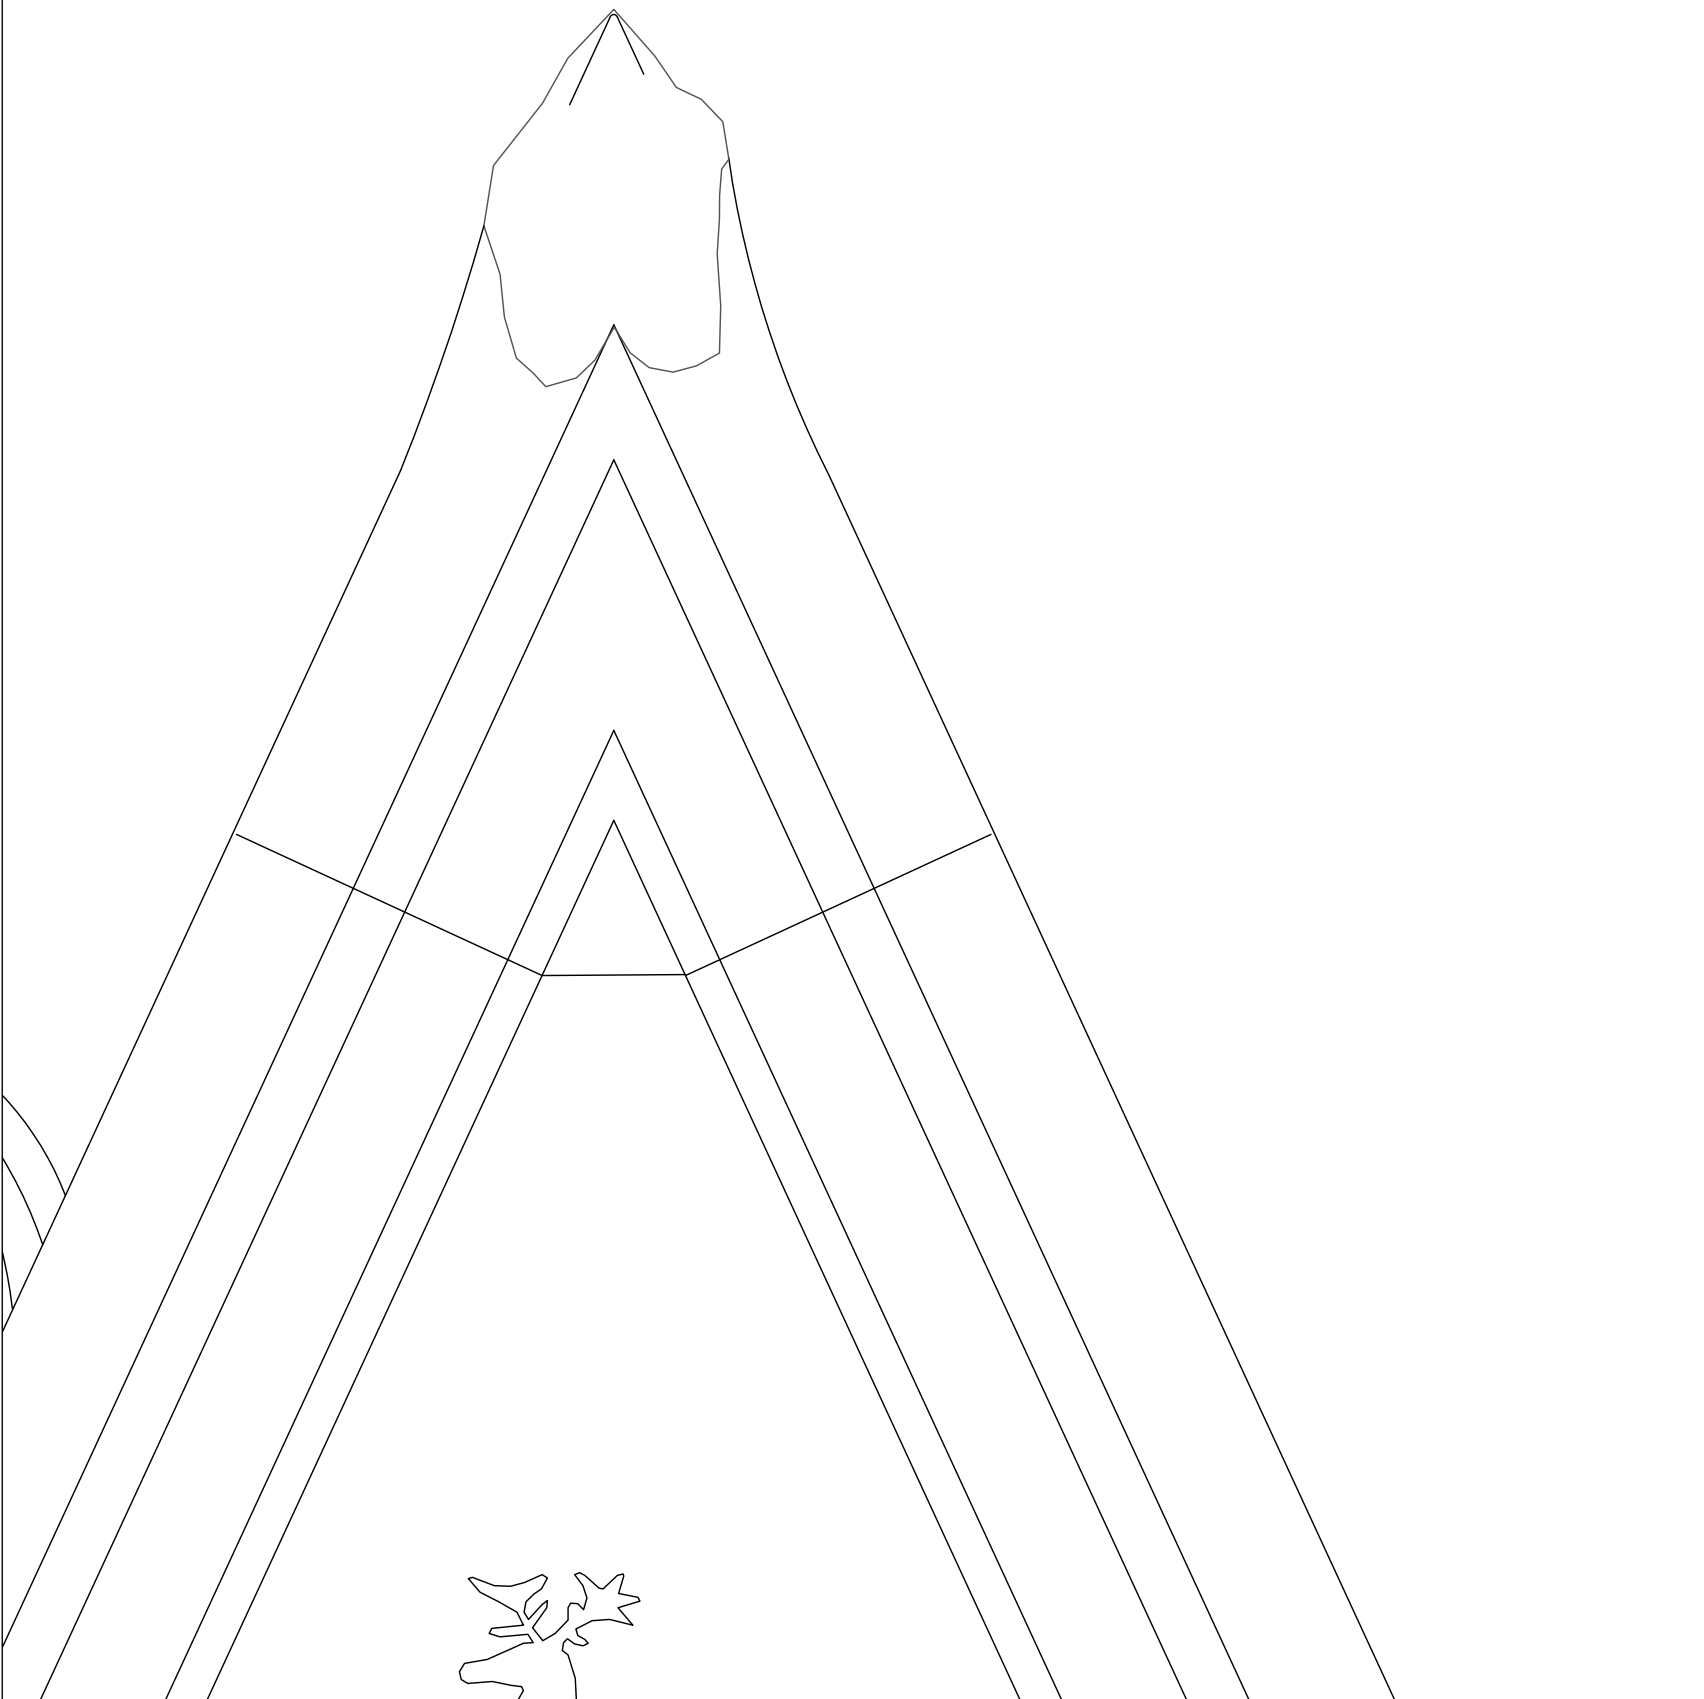

Pinnacle and Crocket Front

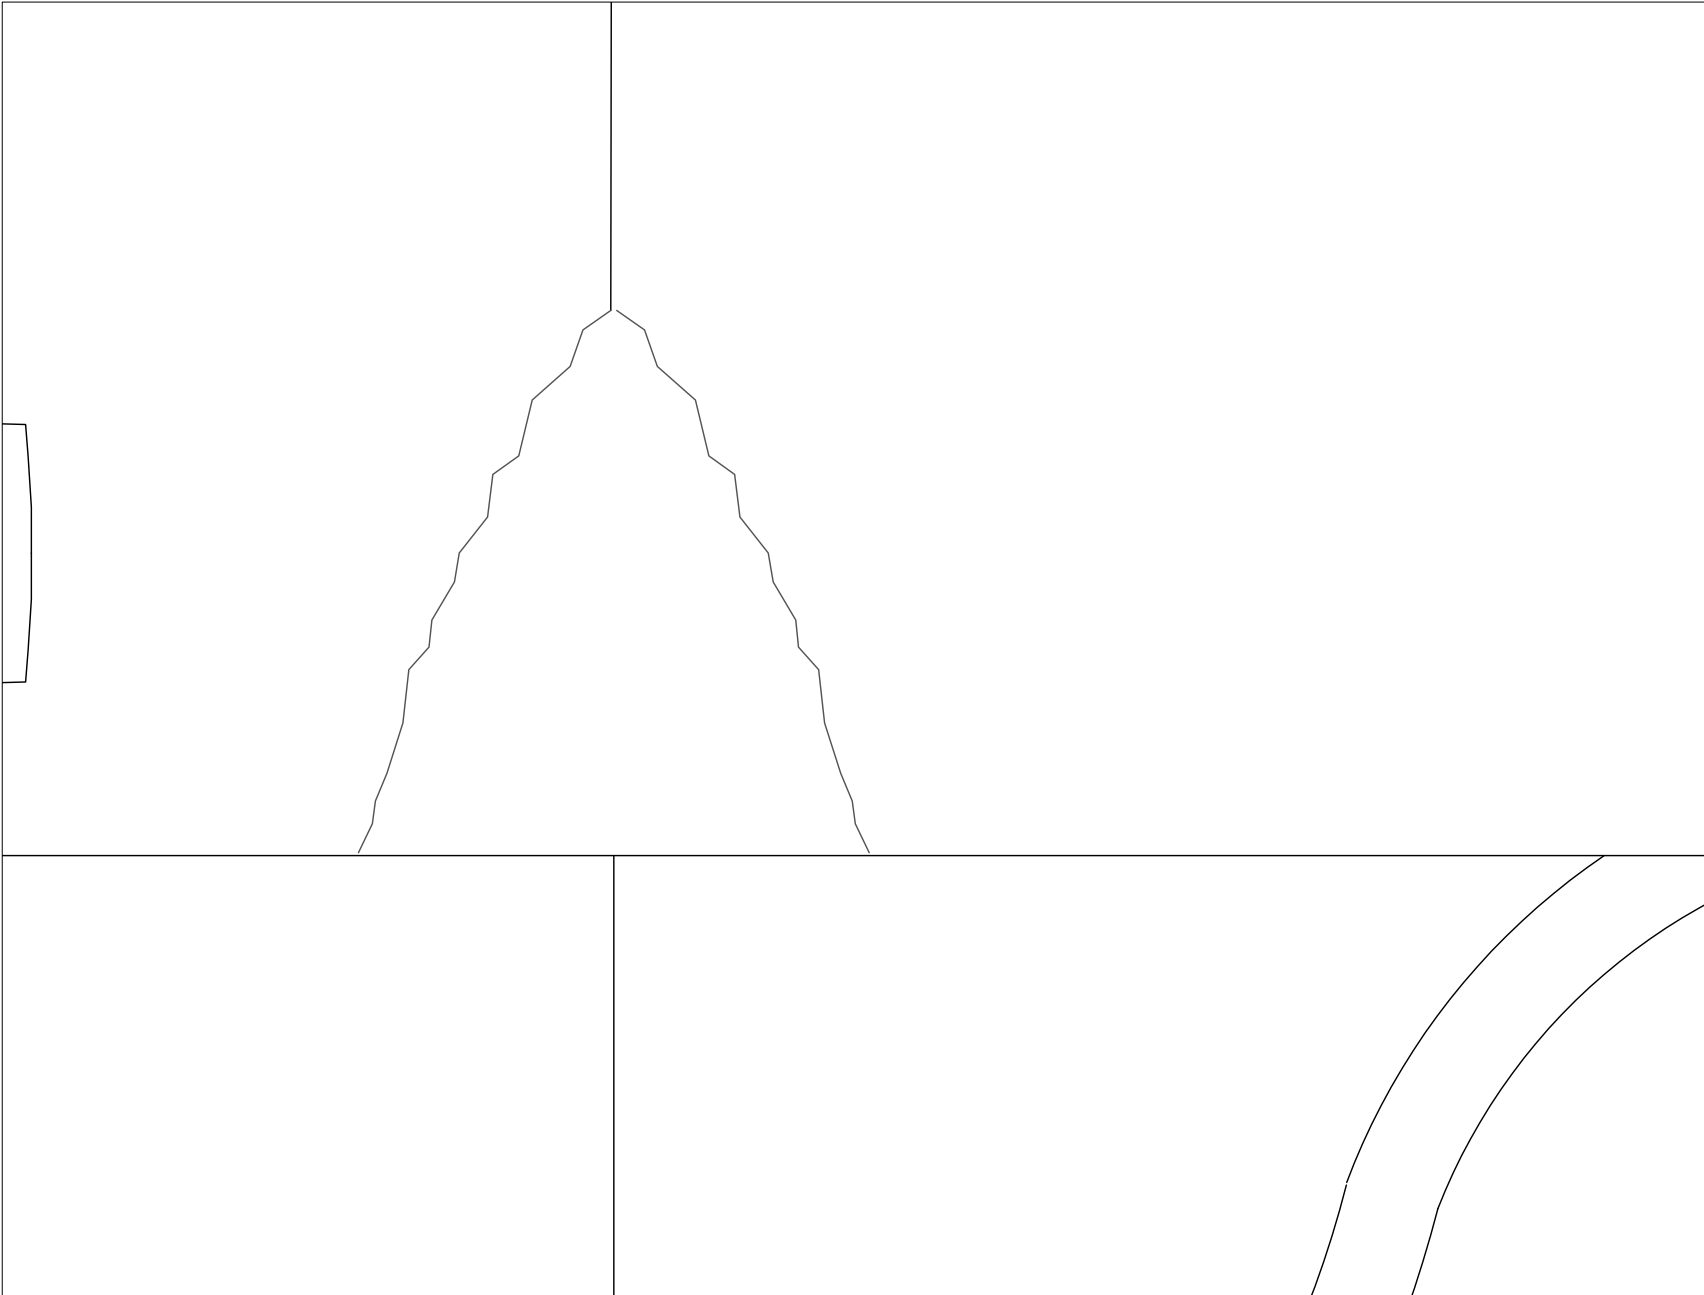

Pinnacle and Crocket Top

General Notes

1. This drawing is © copyright Hampshire County Council 2020. No unauthorised reproduction of any kind is permitted.

2. No dimensions to be scaled from this drawing. Verify all dimensions prior to construction. Immediately report any discrepancies on the document to the Architect/Contract Administrator. This document shall be read in conjunction with associated models, specifications and related consultant's documents.

3. Drawing to be read with all relevant Architectural, Interiors, Structural, M&E, Drainage/Public Health, Landscape, Civils and Interiors drawings and specifications.

4. This map is reproduced from Ordnance Survey material with the permission of Ordnance Survey on behalf of the controller of Her Majesty's Stationery Office © Crown copyright. Unauthorized reproduction infringes Crown Copyright & may lead to prosecution or civil proceedings (100019180) 2020.



Hampshire
County Council

Notes:

P1	For Consent	02.11.20	BW	XXX
Rev	Description	Date	By	Chkd

HCC Property Services,
Three Minsters House,
76 High Street, Winchester SO23 8UL
tel: (01962) 847801



PROJECT NAME

SHEET NAME
Drinking Fountain, South Side of St Laurence's Tower
Market Place, Reading
Survey as Existing

SCALE	DRAWN	CHKD	APRV
1:10, 1:2 @ A1		BW	

DRAWING No.	version
project code - originator - volume - level - type - role - number	
E04971-	P1

code description