


No.	Revision	Date
-----	----------	------


A Front set in and roof set down from existing 12/20

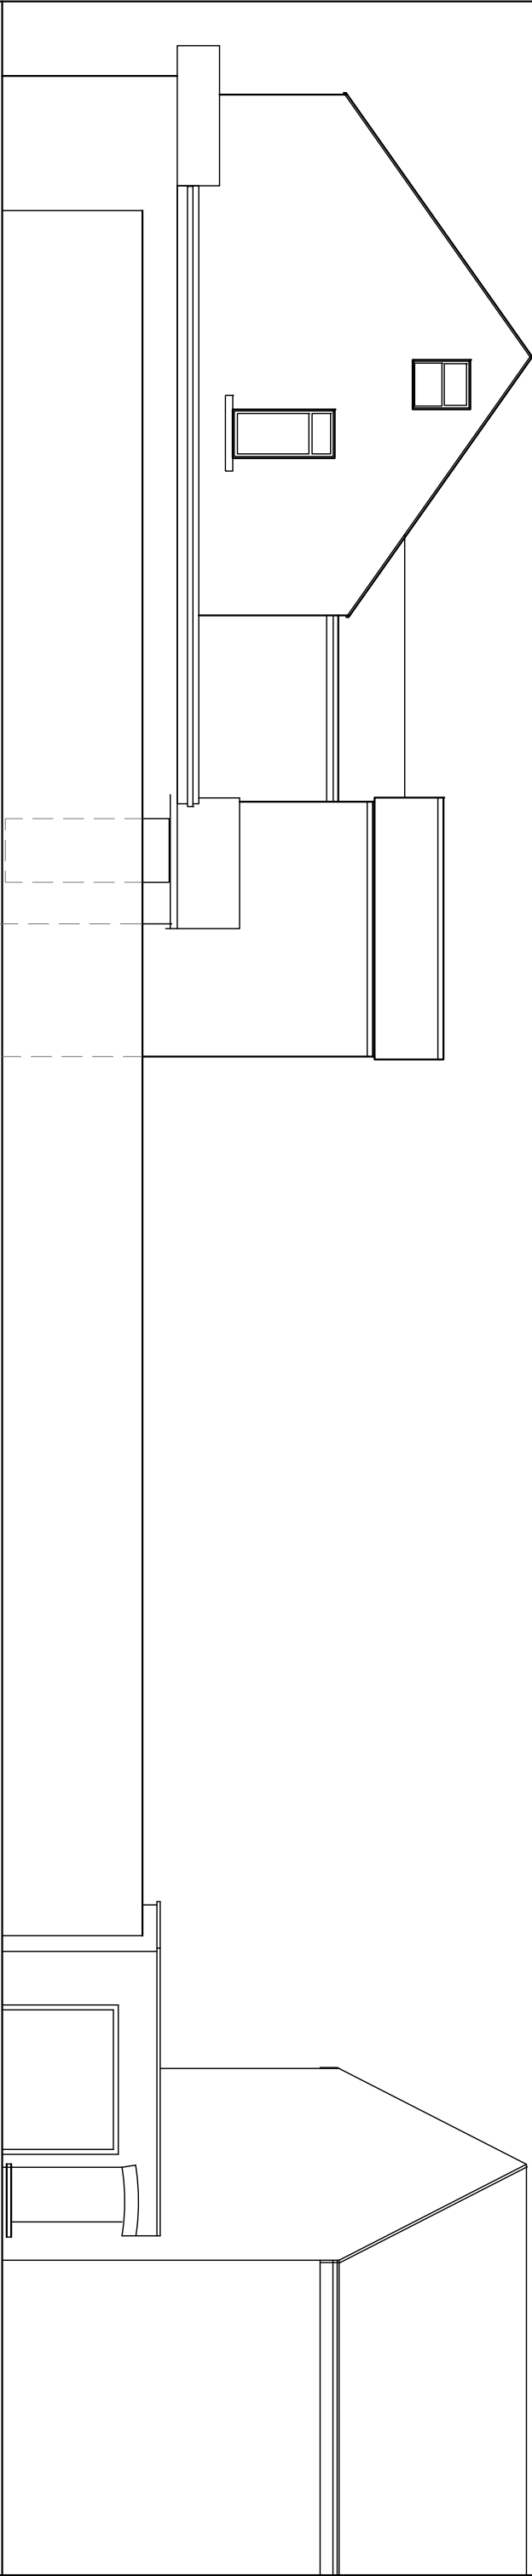

Corner Store

No 1


elevation from Washington Road - existing

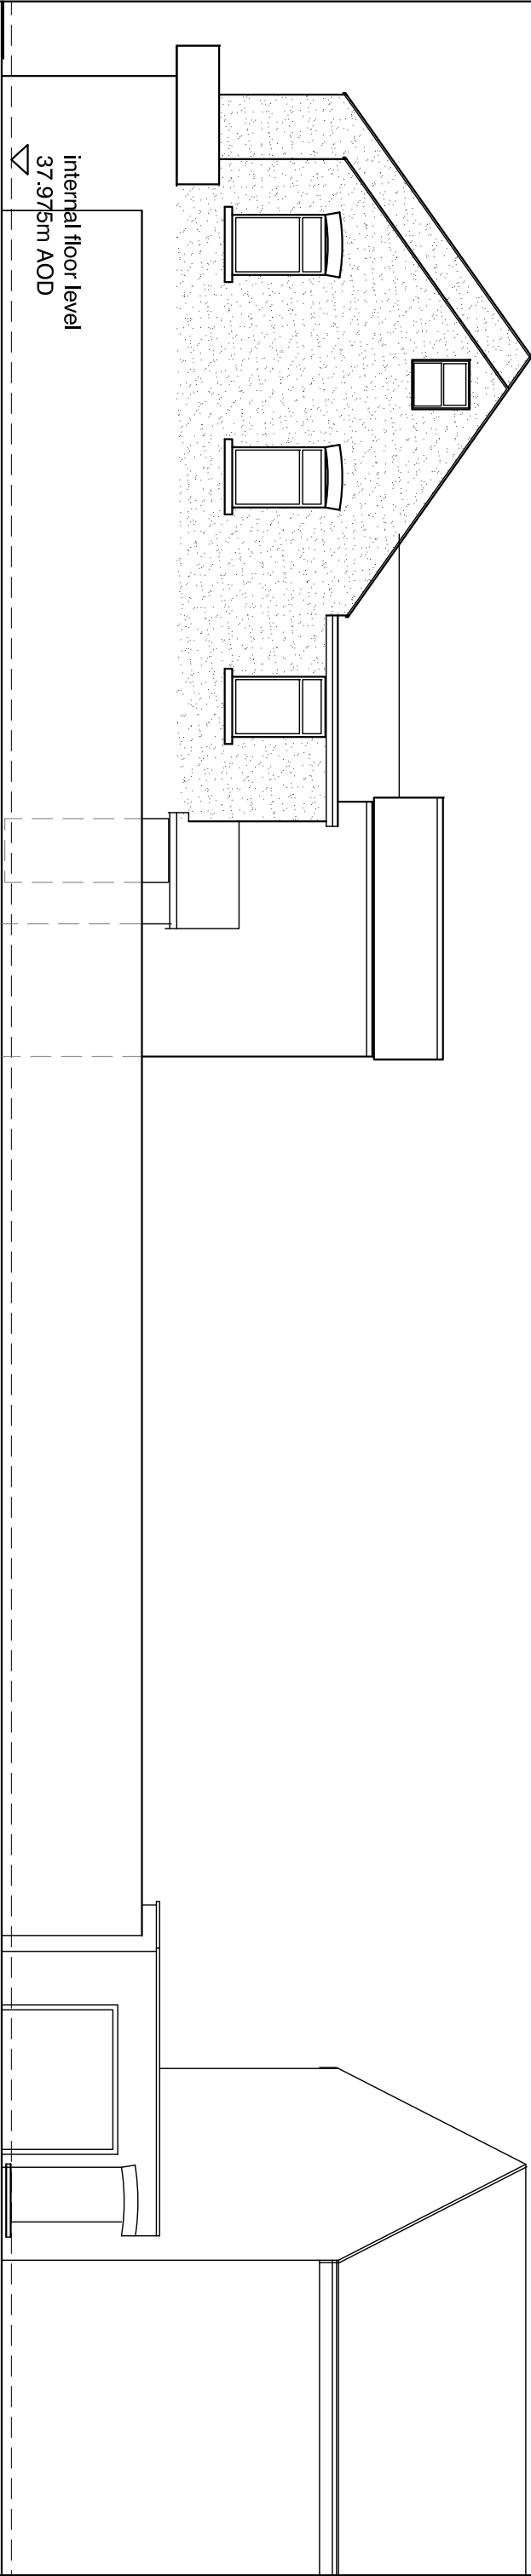

Corner Store

No 1

elevation from Washington Road - Proposed

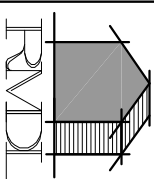


RAMMURTI DESIGN LTD

ARCHITECTURAL & PLANNING SERVICES

268 TILGHURST ROAD, READING RG30 2NE

TEL/FAX: 01189510628 MOB: 07799883574

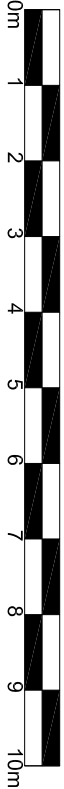

Proposed Outbuilding/annex to be used as a kitchen, rest room and overnight accommodation for employees at 228 Gosbrook Road Road, Reading for Mr A Singh

ELEVATIONS - contextual streetscene

Scale: 1/100

Date: June 2020

GR:206 Rev A