


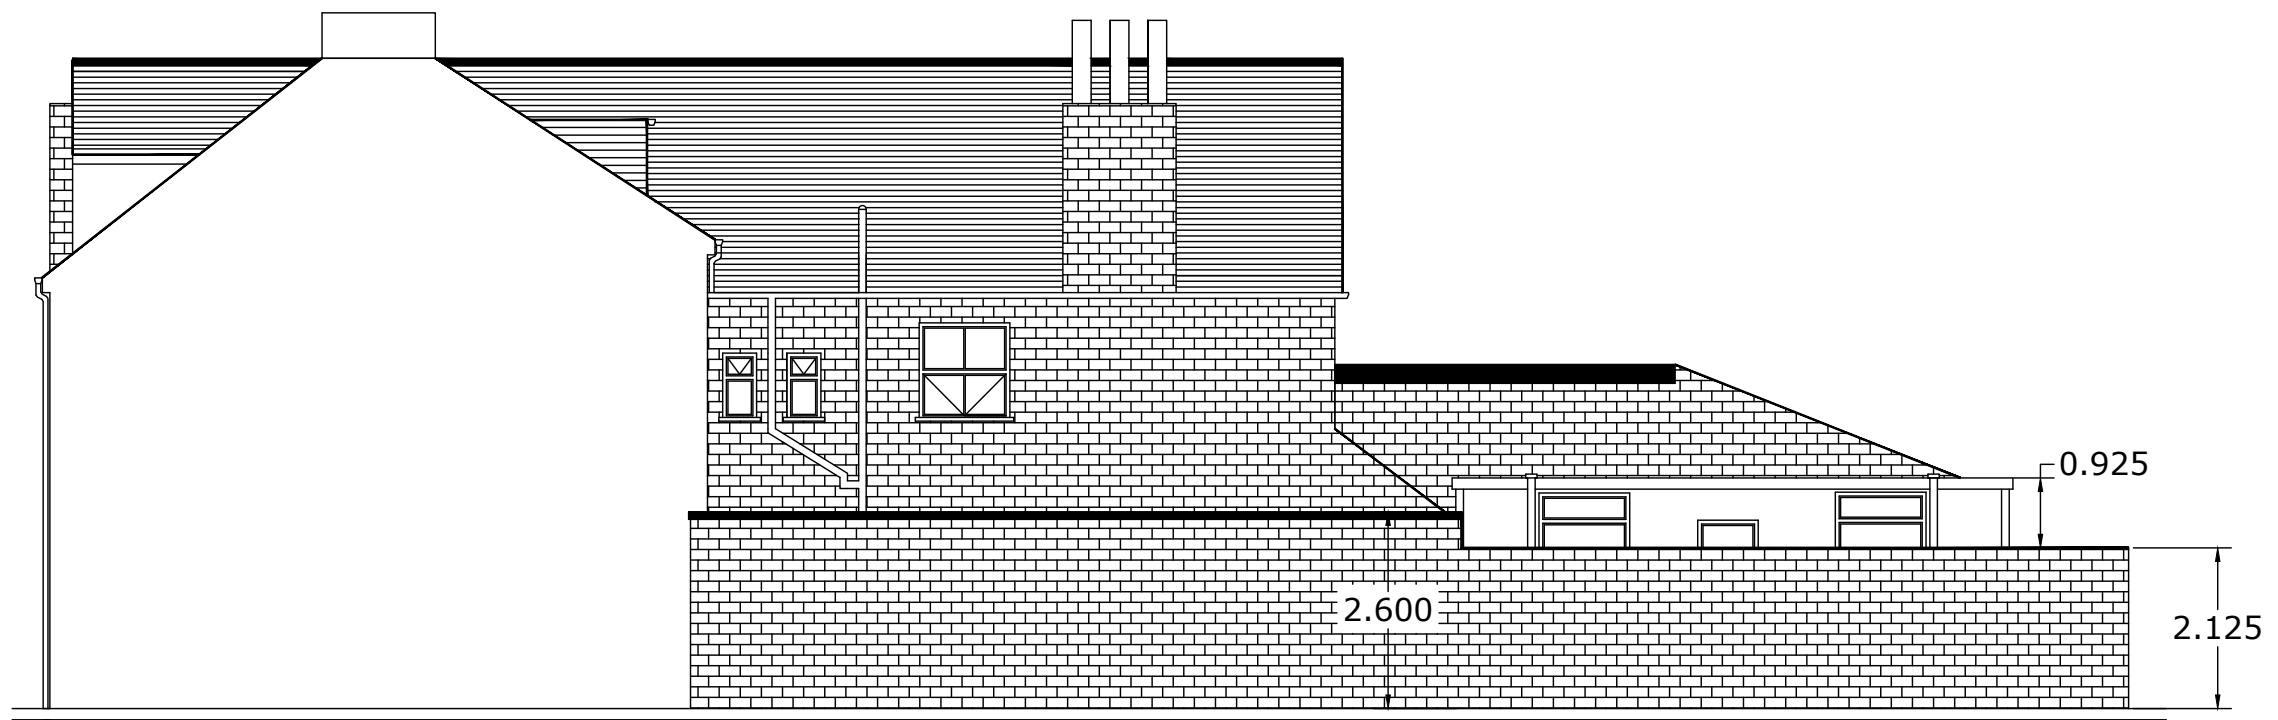

Proposed Side Elevation showing proposed modular building in context with existing main building side elevation

