





NORTH

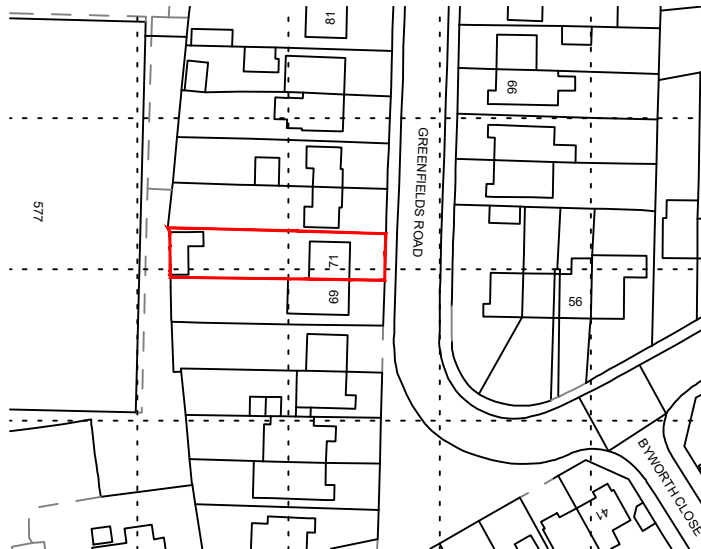

LOCATION PLAN  
SCALE 1:1250

KEY

SITE BOUNDARY

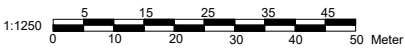

PLANNING

| Rev                                                     | Description | Date |
|---------------------------------------------------------|-------------|------|
|                                                         |             |      |
| Address:<br>71, GREENFIELDS ROAD,<br>READING<br>RG2 8SG |             |      |
| Drawing Title:<br>LOCATION PLAN                         |             |      |
| Scale: 1:1250@A4                                        | Drawing No. |      |
| Date: AUG 2019                                          | 2058-101    |      |