


THIS DRAWING IS THE PROPERTY OF CREATIVE DESIGN (STRUCTURAL) LTD - COPYING / REDISTRIBUTION BY CONSENT ONLY
DO NOT SCALE FROM THIS DRAWING IF IN DOUBT ASK

NOTES

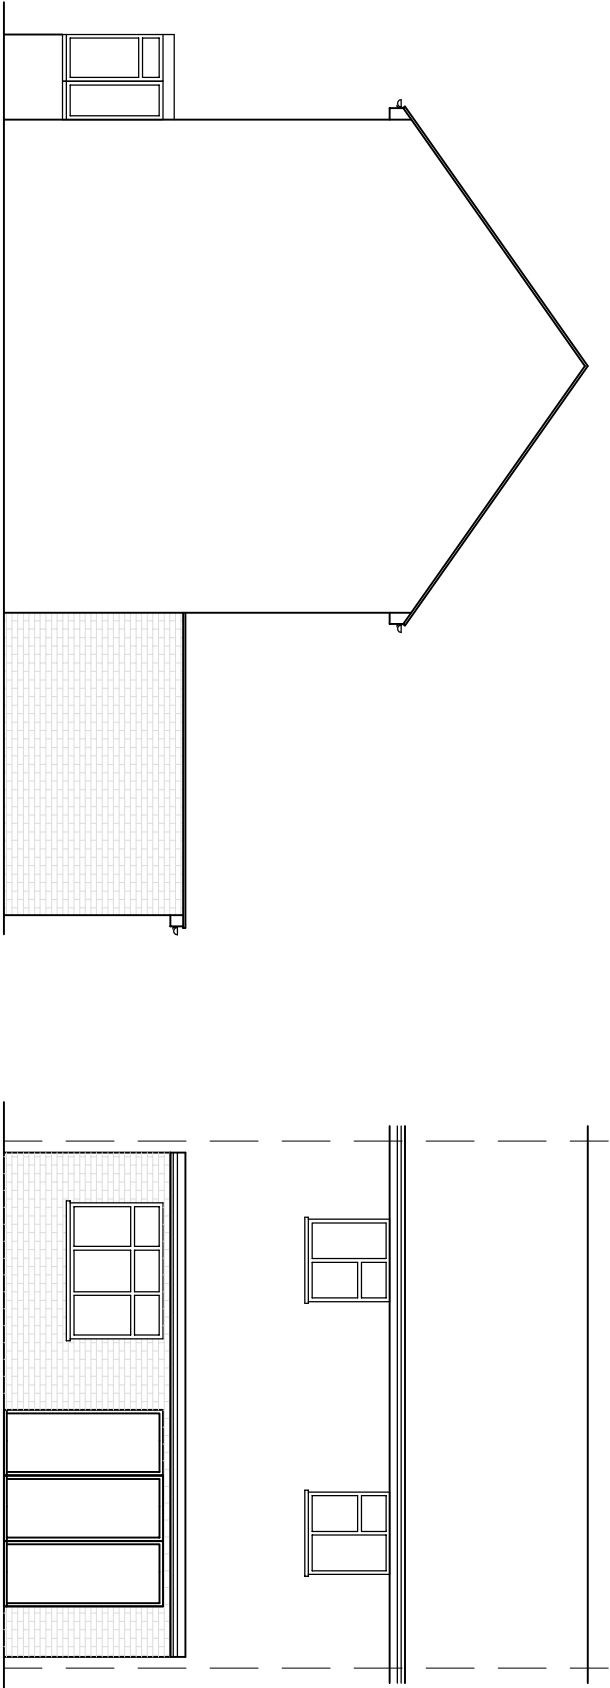

PROJECT
17 RINGWOOD ROAD
TILEHURST
READING

TITLE

PROPOSED
ELEVATIONS



CREATIVE DESIGN
(STRUCTURAL) Ltd.

17 FOX ROAD, LANGLEY, SLOUGH
SL3 7SQ
TEL 01753 543129

info@cdstructural.com www.cdstructural.com

DRAWN		SCALE @ A3			
AS					
DATE		1:100			
OCT 19					
DRAWING NO.		REV.			
S14919-05		A		B	
		C			