



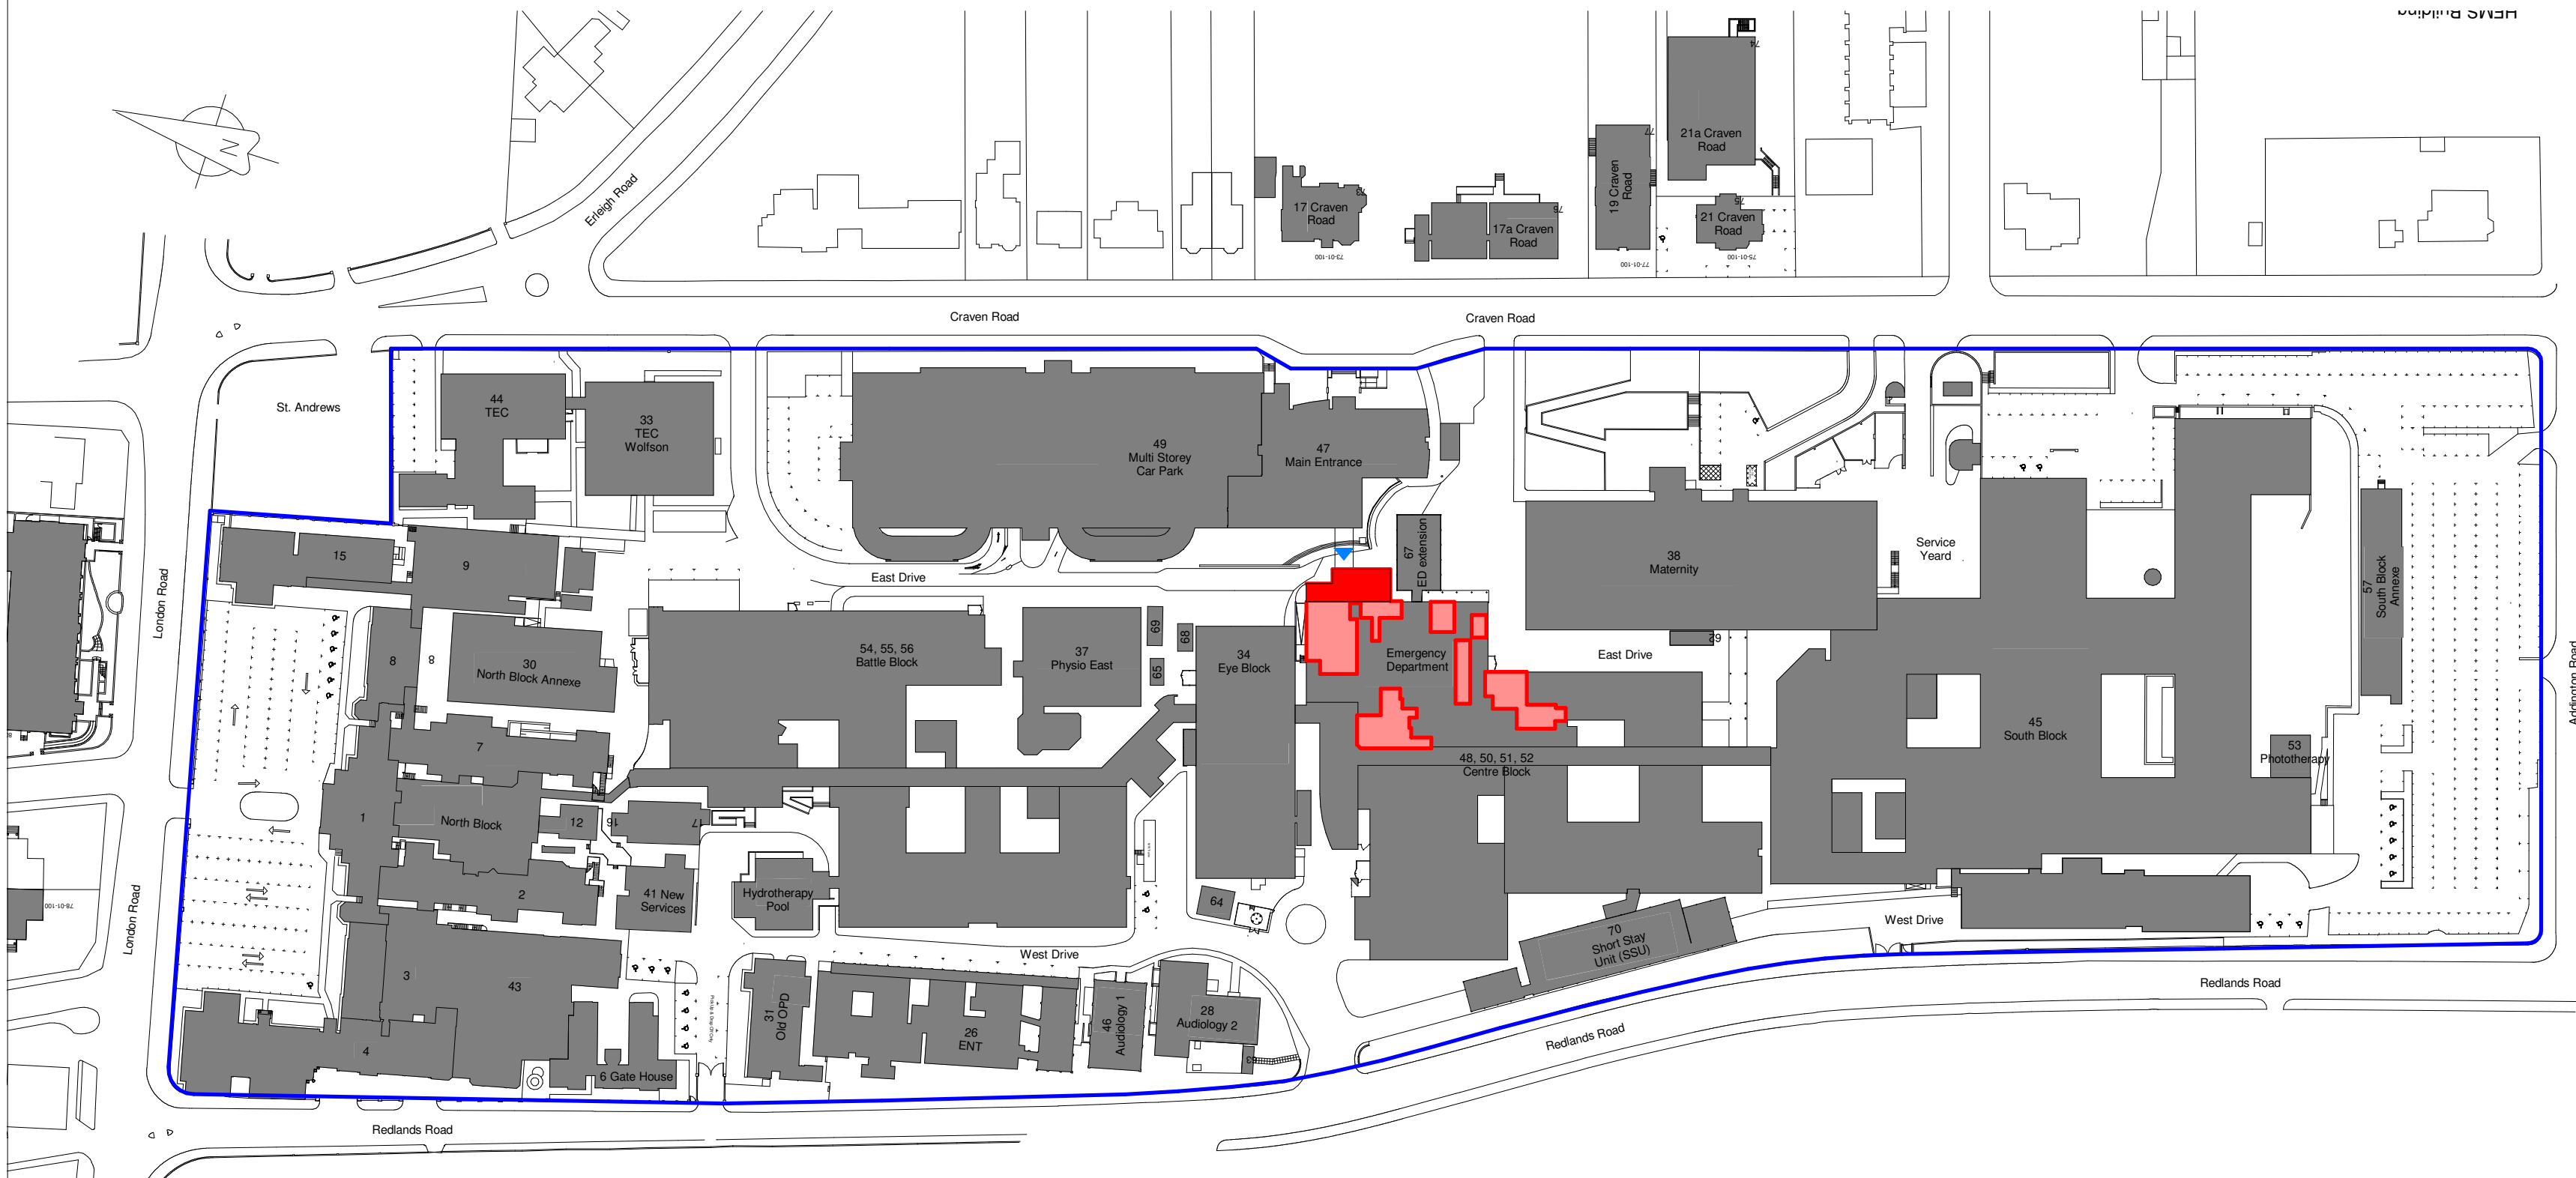

- KEY:
- Existing buildings
 - Project scope: Reconfigured Entrance
 - Project scope: Emergency department refurbishment
 - Emergency Department Entrance
 - Royal Berkshire hospital site boundary
 - Current Site Outline

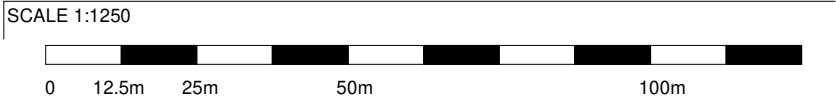

4 Northington Street
London, WC1N 2JG
+44 (0)207 490 1904
www.medicalarchitecture.com
London@medicalarchitecture.com



CLIENT
RBH

PROJECT
RBH ED

DRAWING TITLE
Location Plan

PROJECT NUMBER 952	SCALE @ A2 1:1250	SUITABILITY S4	REVISION DATE 17.11.20
DRAWING NUMBER RBH-952-MAA-04-00-DR-A-151	REVISION C1		

