



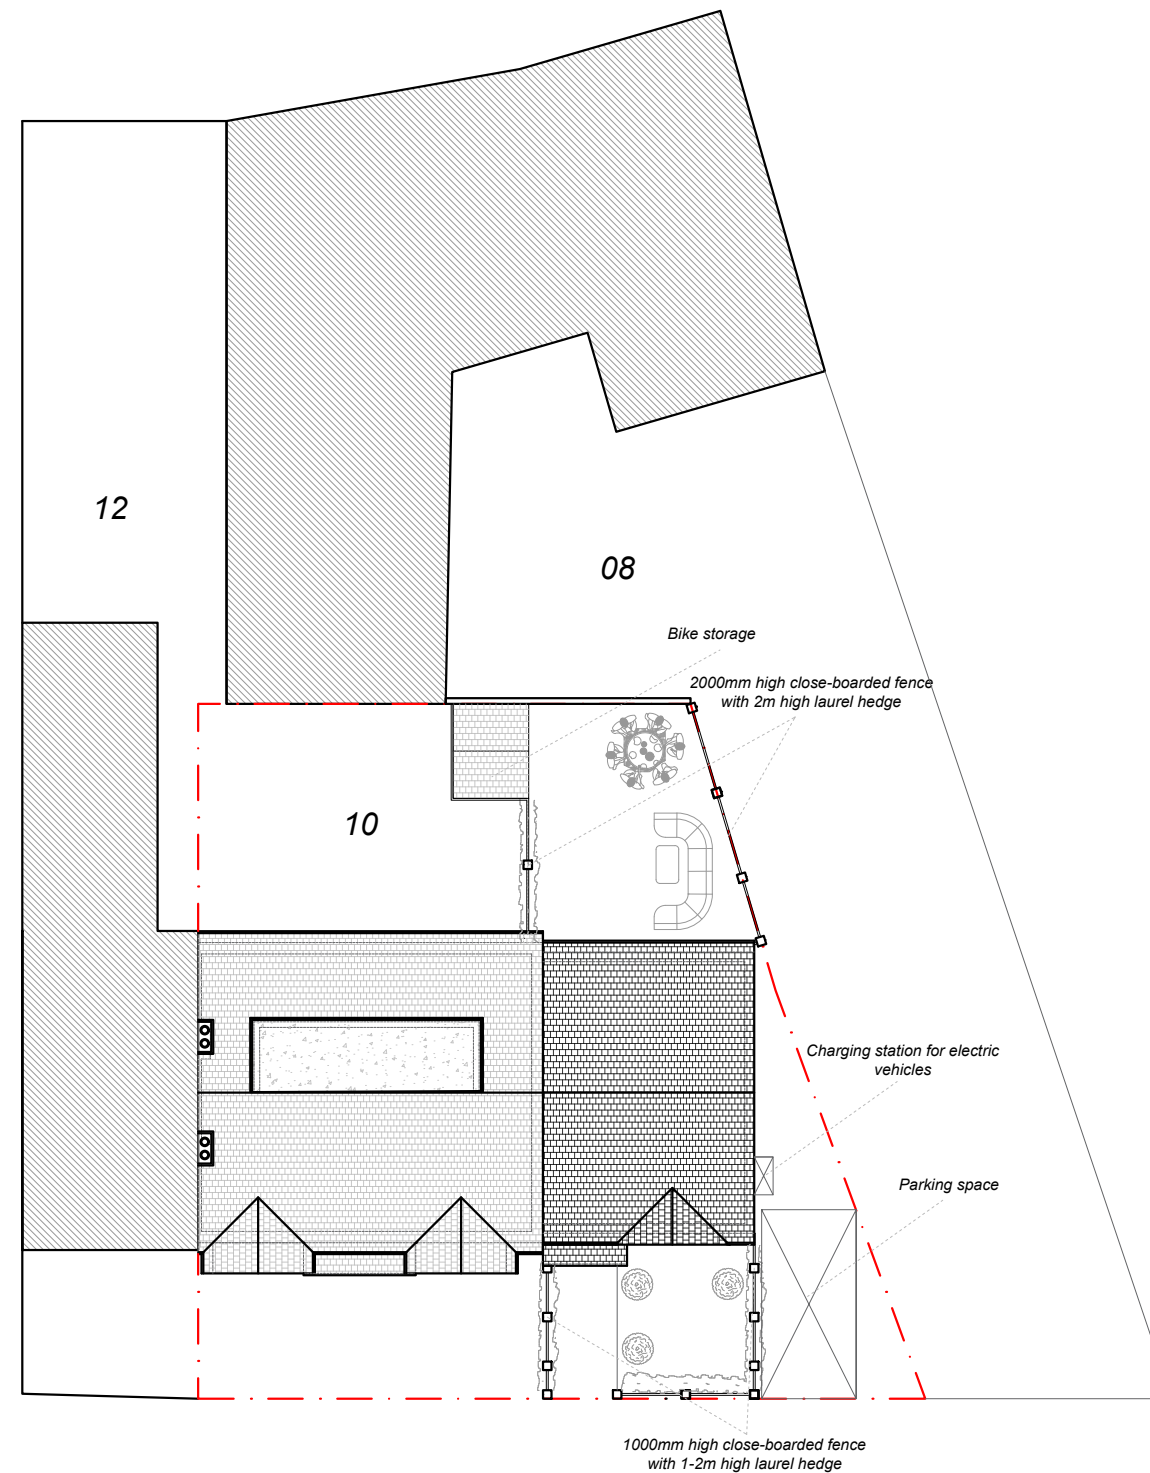

*Proposed Block Plan*

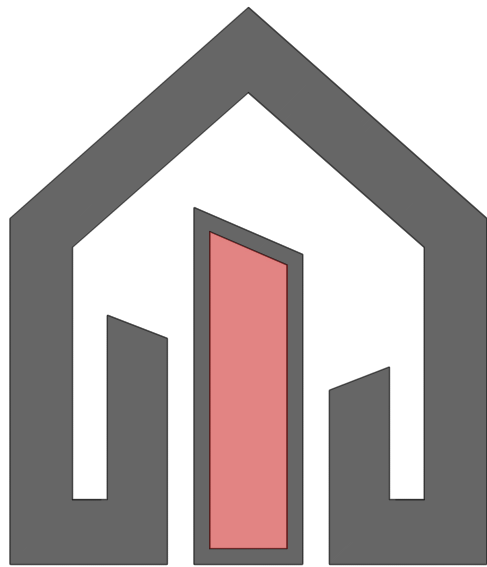

0 2 20 metres

Notes

1. All materials to match existing unless otherwise noted.
2. Do not scale for the construction purposes.
3. The contractor must verify all dimension on site prior to commencement of works.
4. This document is copyright of the originator and must be treated as confidential.

Project  
10 Holmes Rd  
Reading  
RG6 7BH

Drawing title  
Proposed Block plan

Drawing no  
08

Rev  
B

Scale  
1:200 @ A2

Date  
Mar 2020



1 Right Plan  
1rightplan@gmail.com  
07955 449 285