



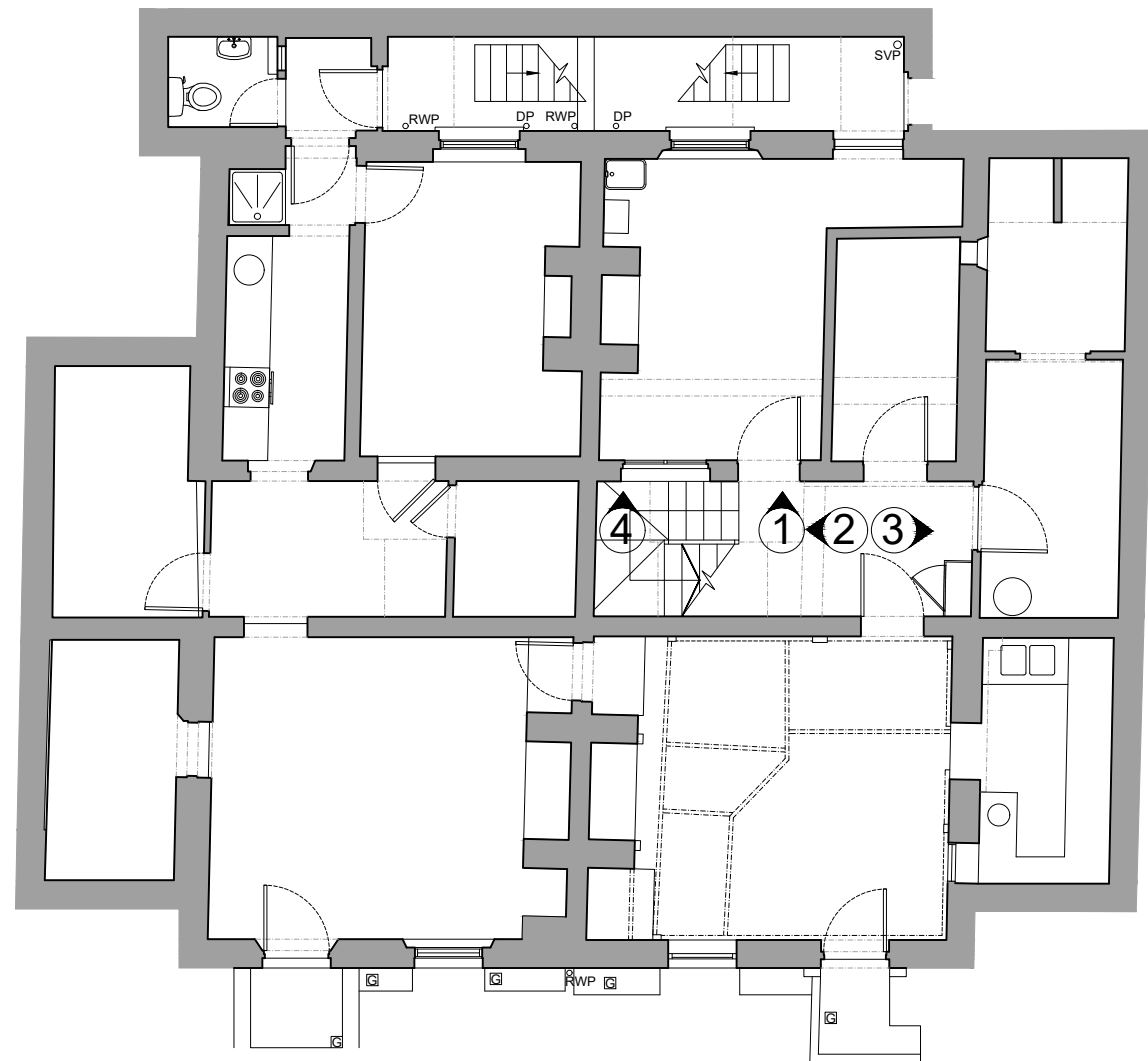

01 Existing Basement Floor Plan
1:100

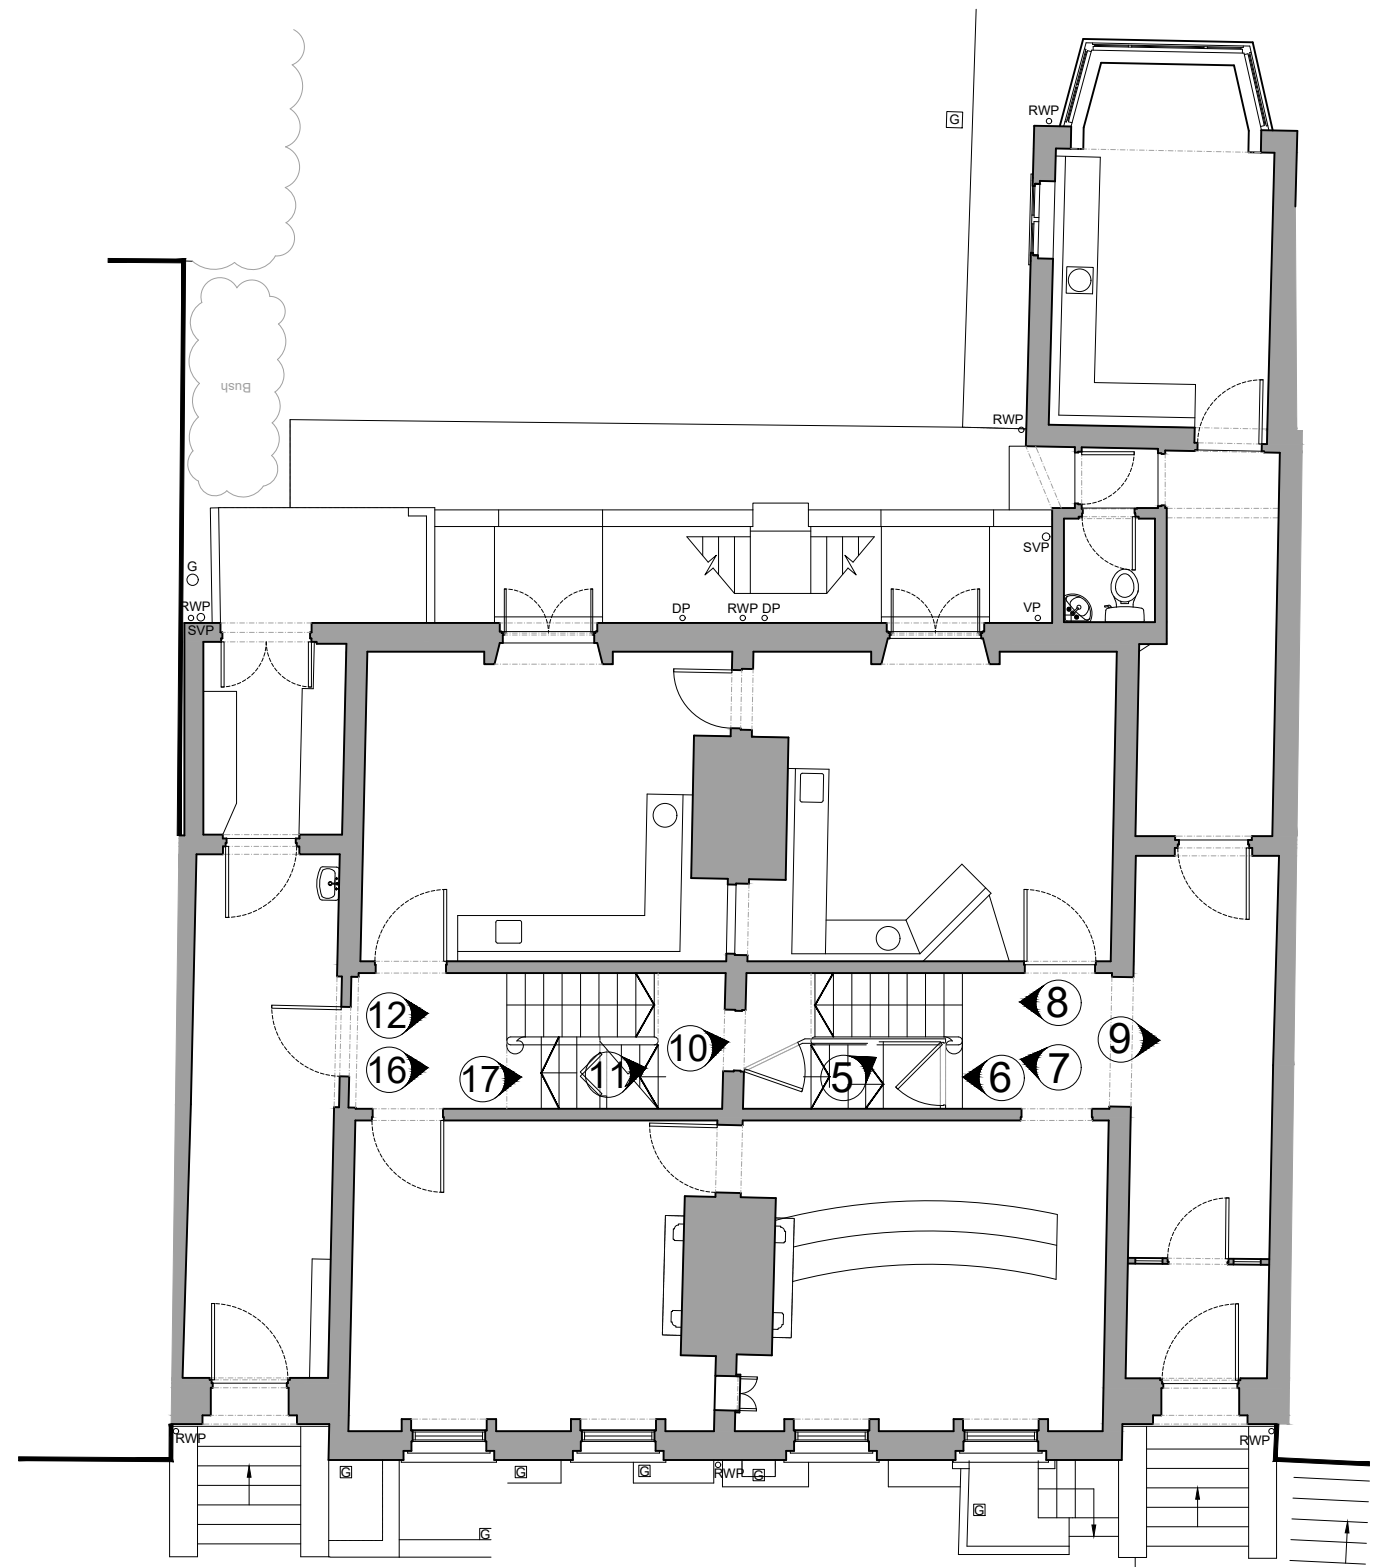

02 Existing Ground Floor Plan
1:100

KeyPlan