
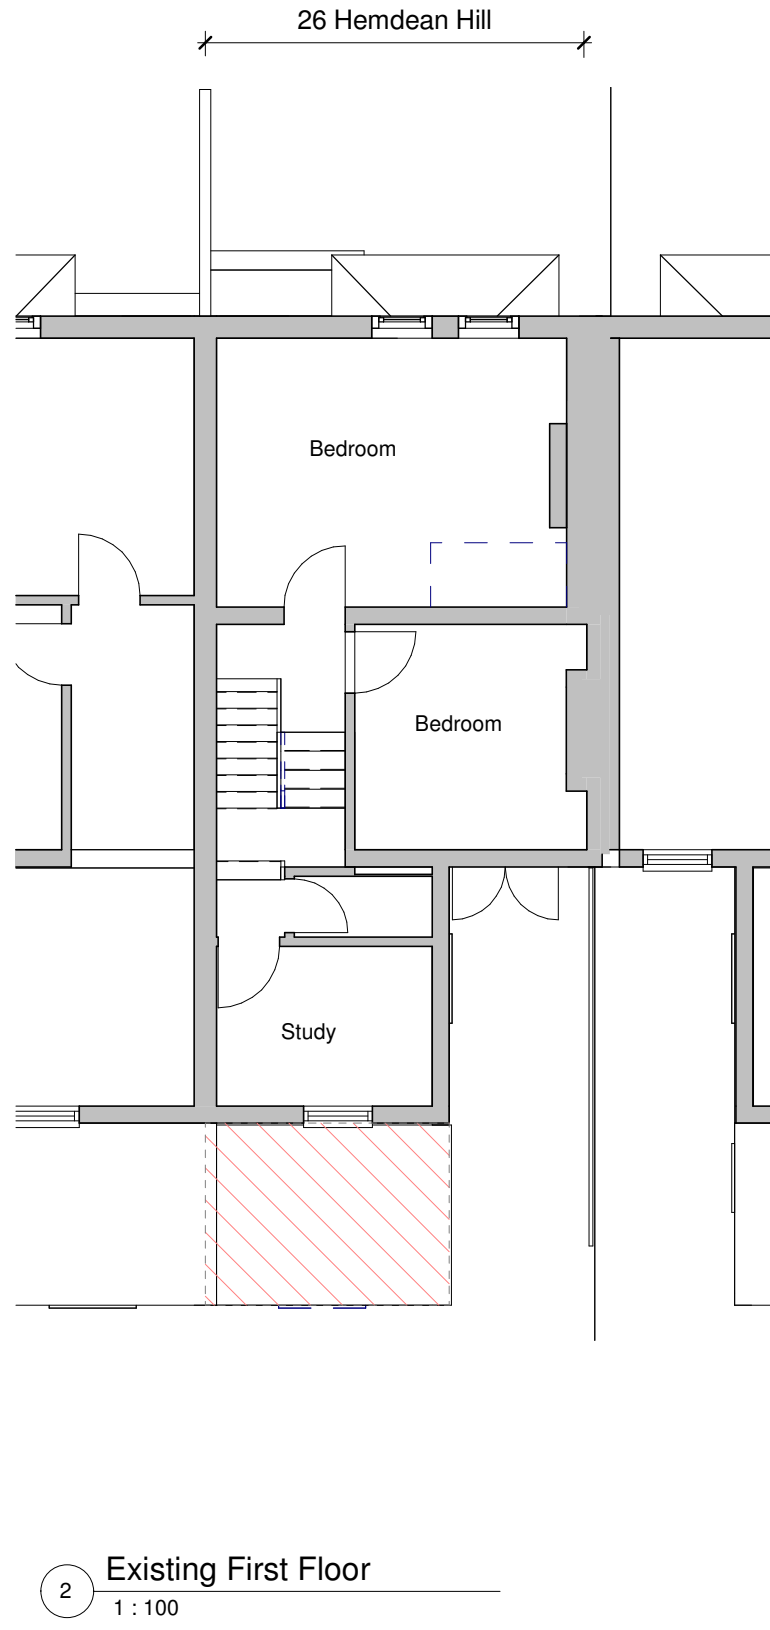


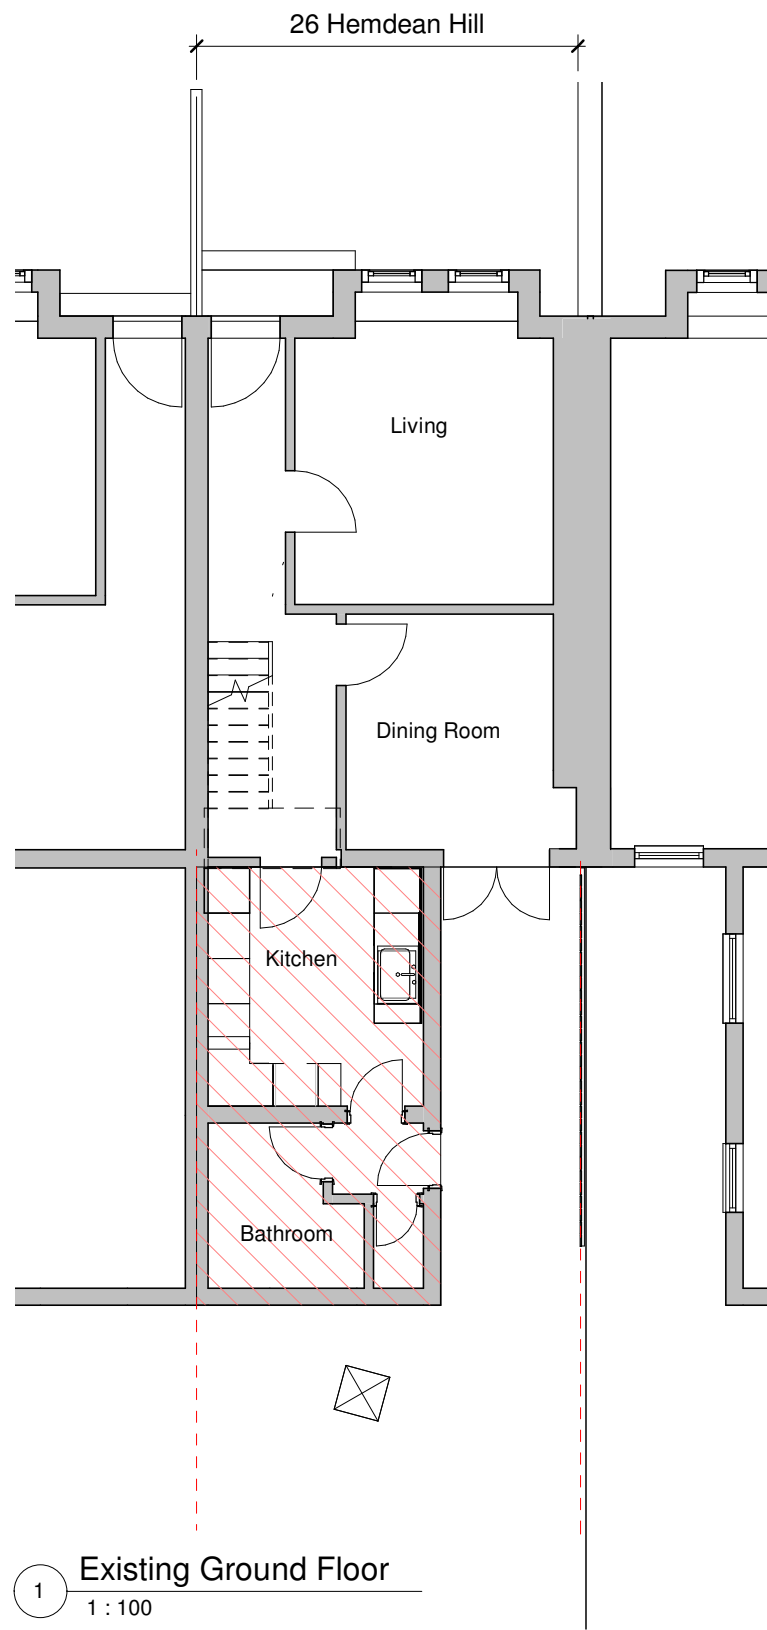

1:1250 Site Plan

No.	Description	Date
A	Neighbour Consultation	24/07/20

Key:

--- Boundary Line

▨ Slate roof

▨ Brick facade

▨ Demolished Portion



SCALE BAR 1:100

PROJECT	26 Hemdean Hill	Date	12.02.20	Project number	HDH	Scale (@ A3)	1 : 100
SHEET	Existing Plans and Site Plan			DRWAING NUMBER	PD 01	REV	A