

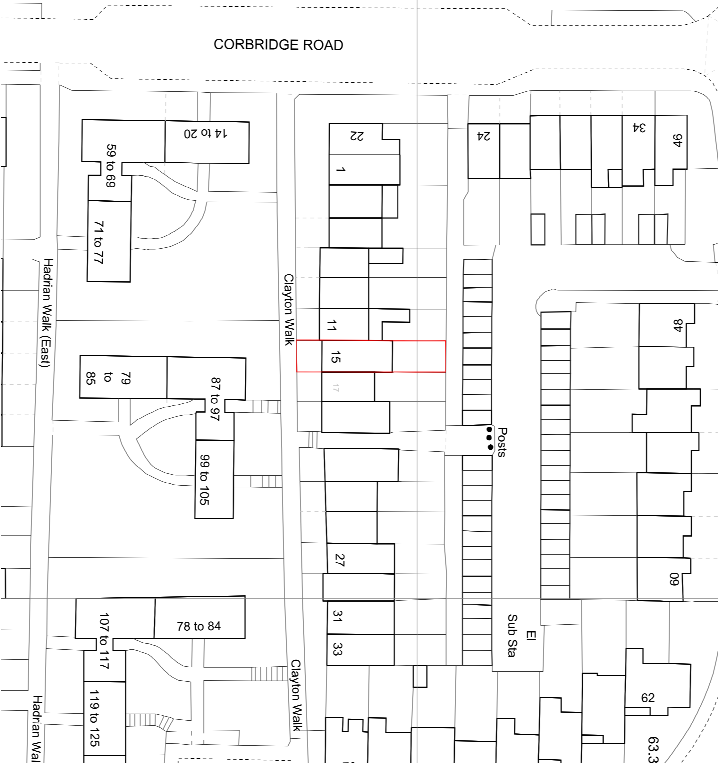


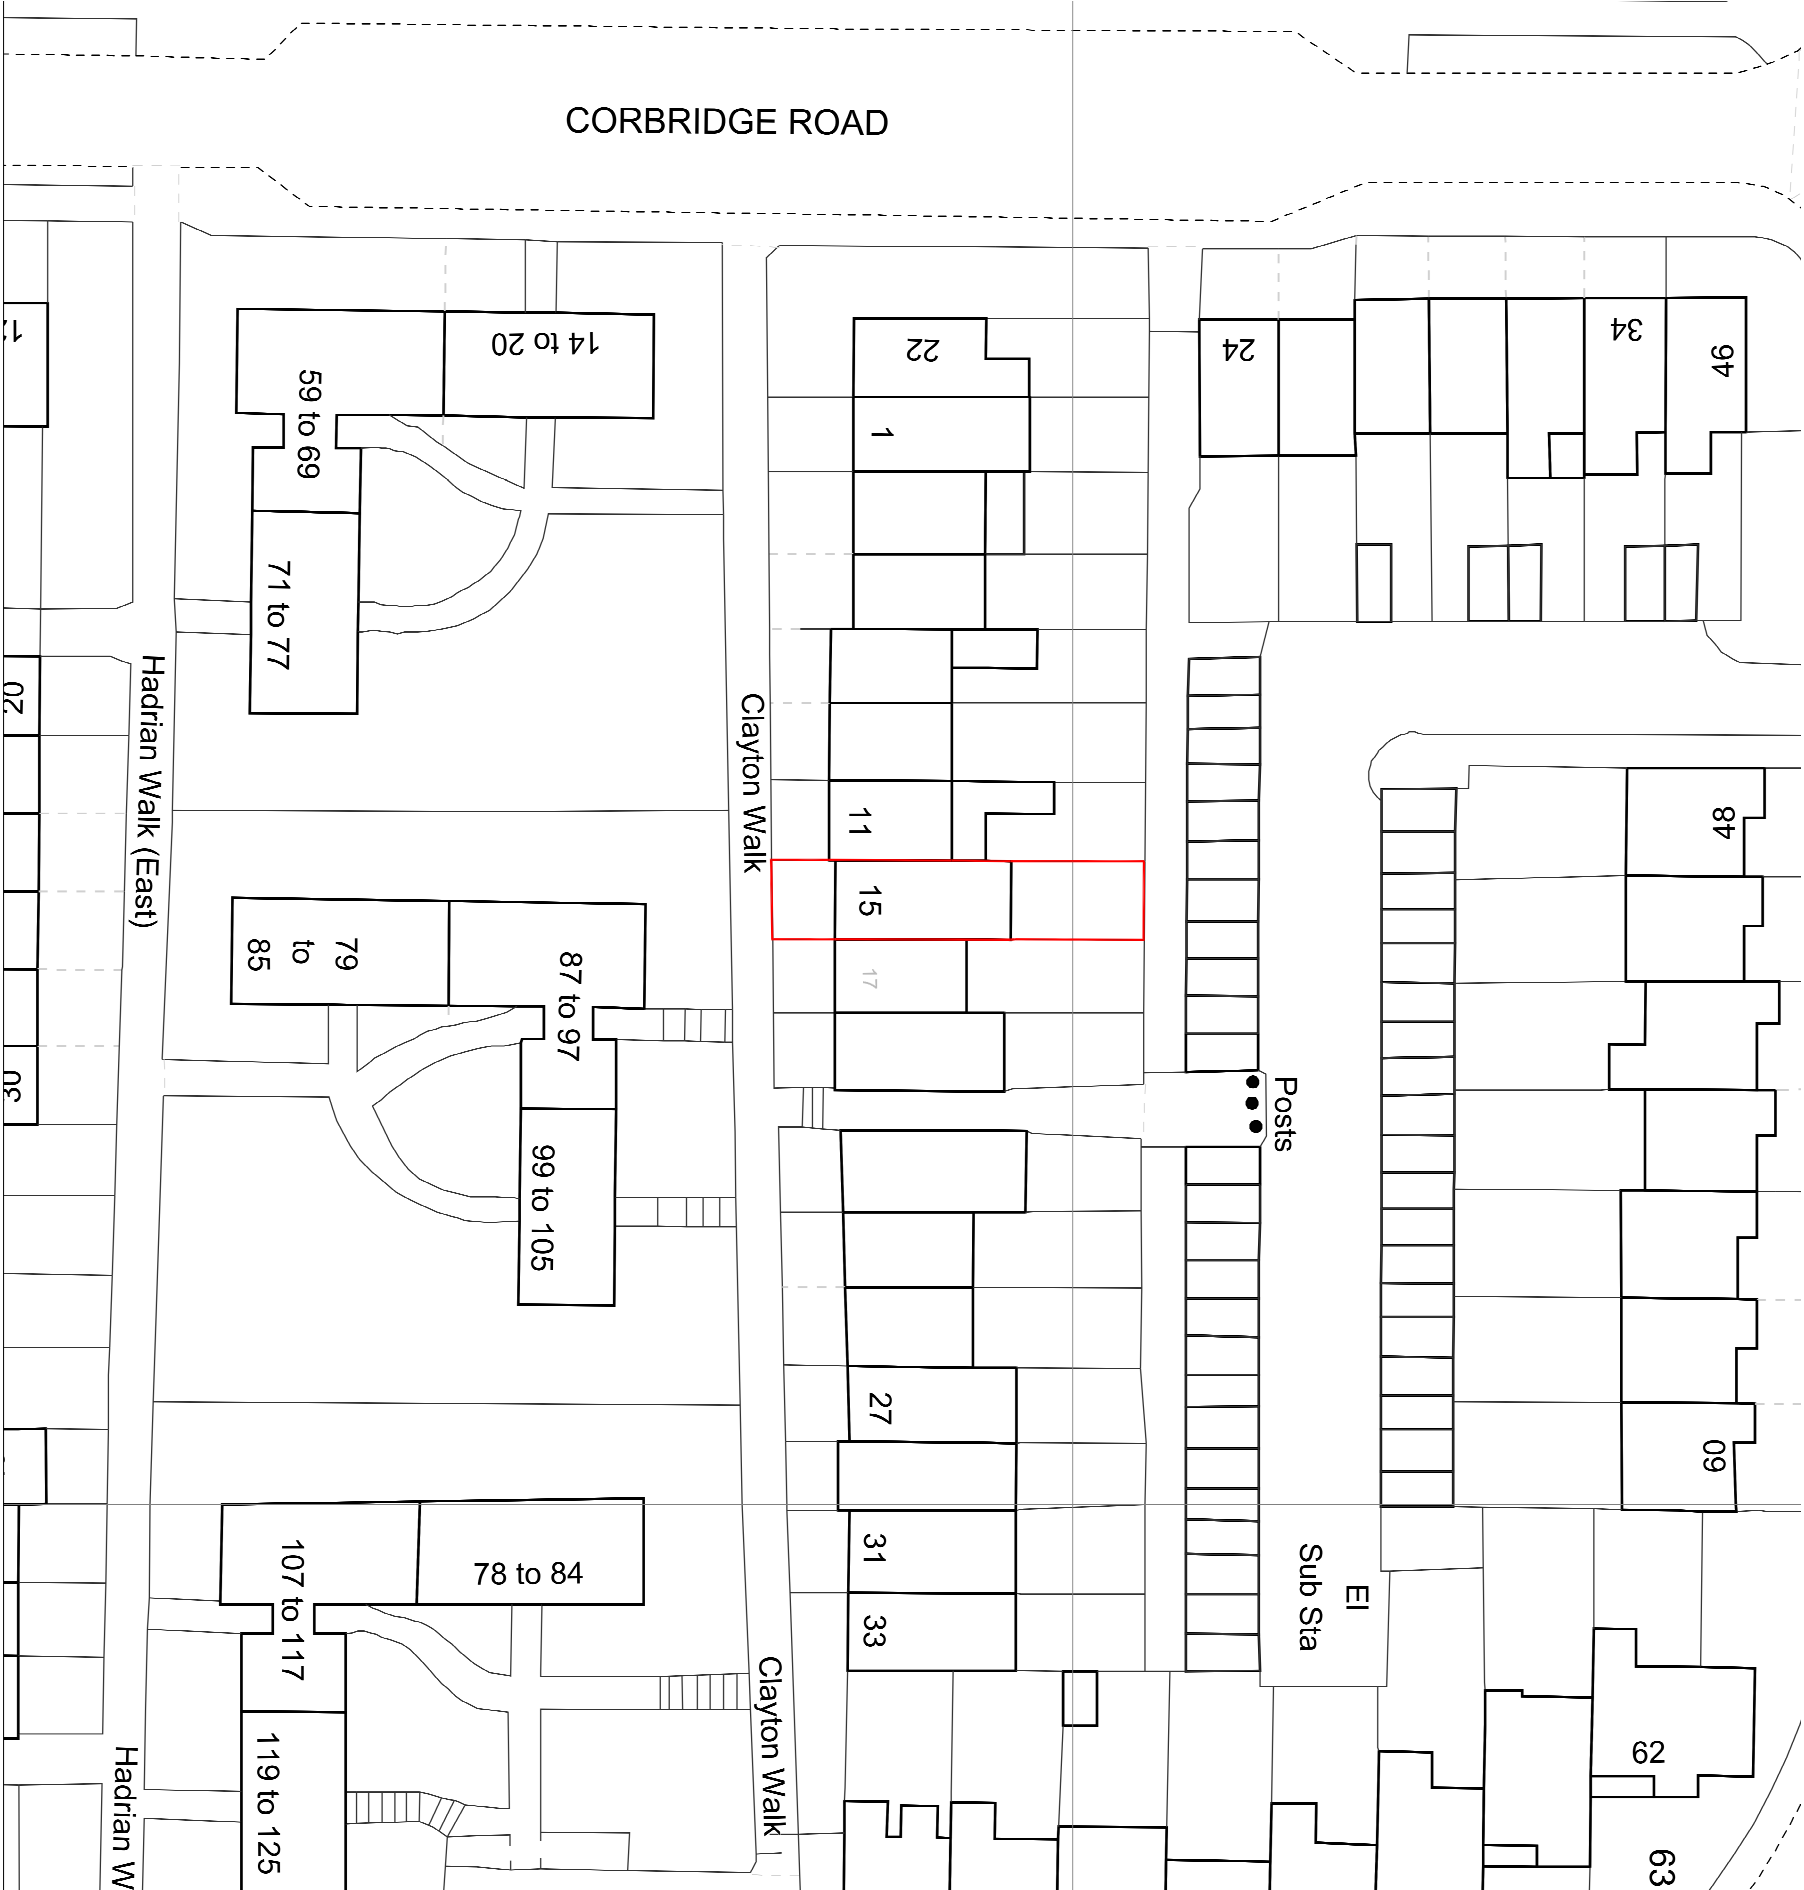

Scale 1:1250 @A3

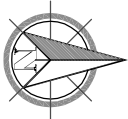

CLIENT		Mr & Mrs M Hussain
PROJECT		Proposed Single Storey extension at 15 CLAYTON WALK, READING RG2 7TT.
SCALE		1:500@A3
DRAWING NO.		15CW/PLAG/01
REV.		
DATE		JUN 2020
Quatro house, 3 Lyon way, GU16 7ER.		
M: 07474722519 Tel:01276804465		
Email: info@sagenengineers.co.uk		
Web: www.sagenengineers.co.uk		

PARTY WALL etc. Act 1936. Written notice must be given to adjoining owners prior to start of work on site. 2 month's notice for works to party wall or party structure, one month's notice for all other works. Notices to be served when working on existing party walls, new building on the boundary line between neighbouring pieces of land and excavating near neighbouring buildings. Drawings to be read in conjunction with relevant drawing and specs. Figured dimensions only. Any discrepancies are to be pointed to the SAG. SAG is not liable for any faults not raised. Do not reproduce any part of drawing without the written permission of Adrian Gull.

REV	DATE	NOTES

