



Towermaster

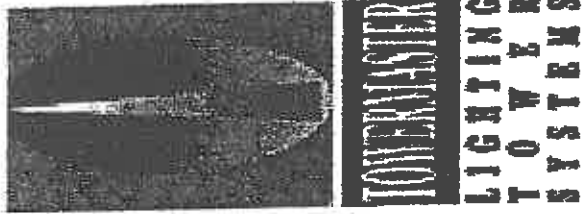

Three lights arrangement Two light arrangement

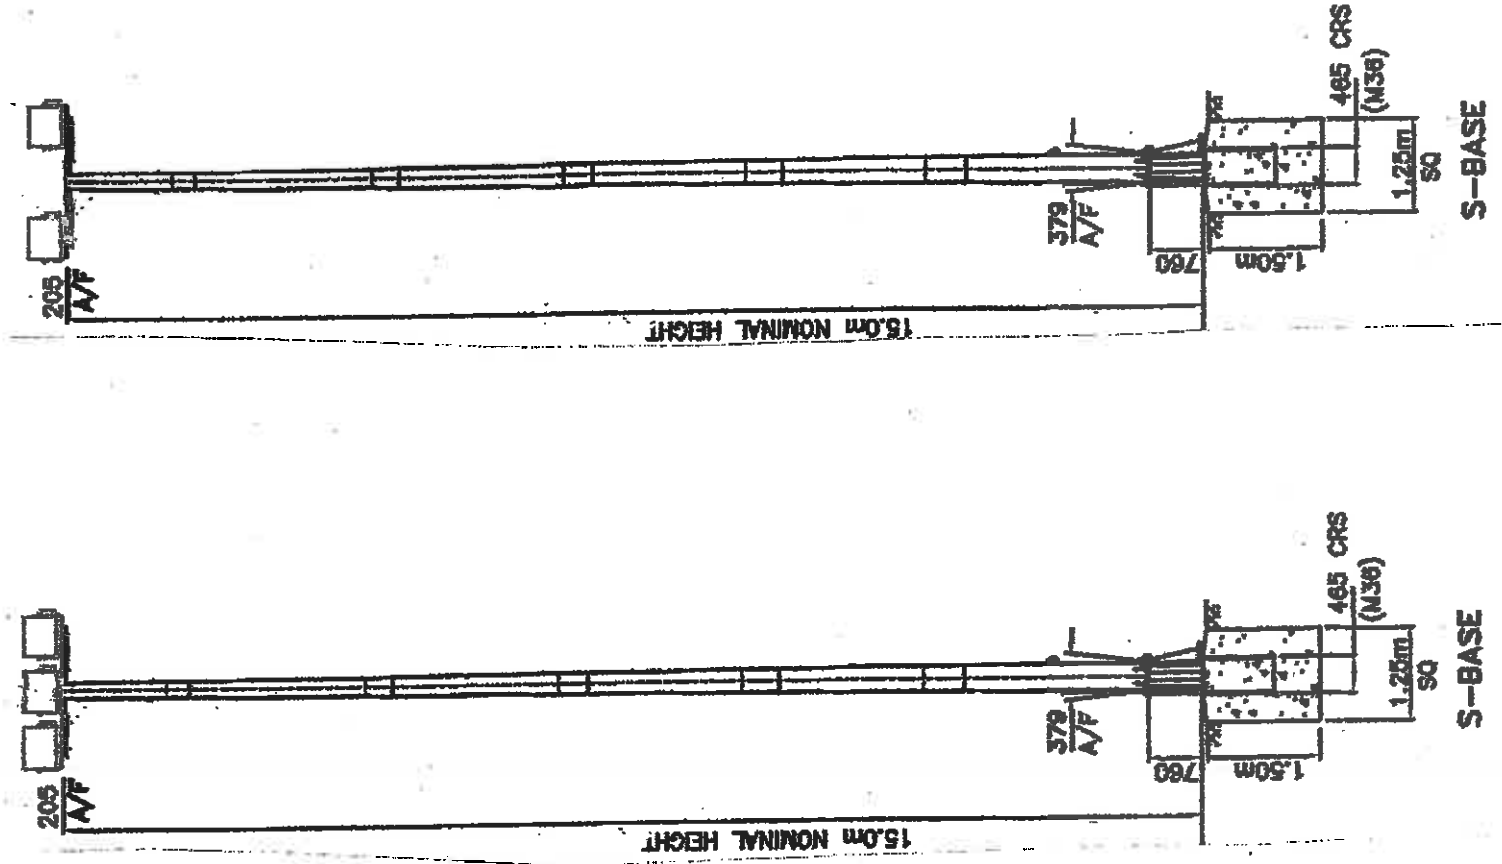

FOLDING FLOODLIGHTING COLUMNS

BODDINGTONS
PLANNING

Westfield House
31 Shirburn Street
WATLINGTON
Oxon. OX49 5BU
01491 614809

www.boddingtonsplanning.com

Project: COLUMN DETAIL	Client: QUEEN ANNES SCHOOL
Date: August 2019	Scale: 1:100 @ A3 Drawing 1921/03