


Block Plan 38 South View Avenue - Location Plan

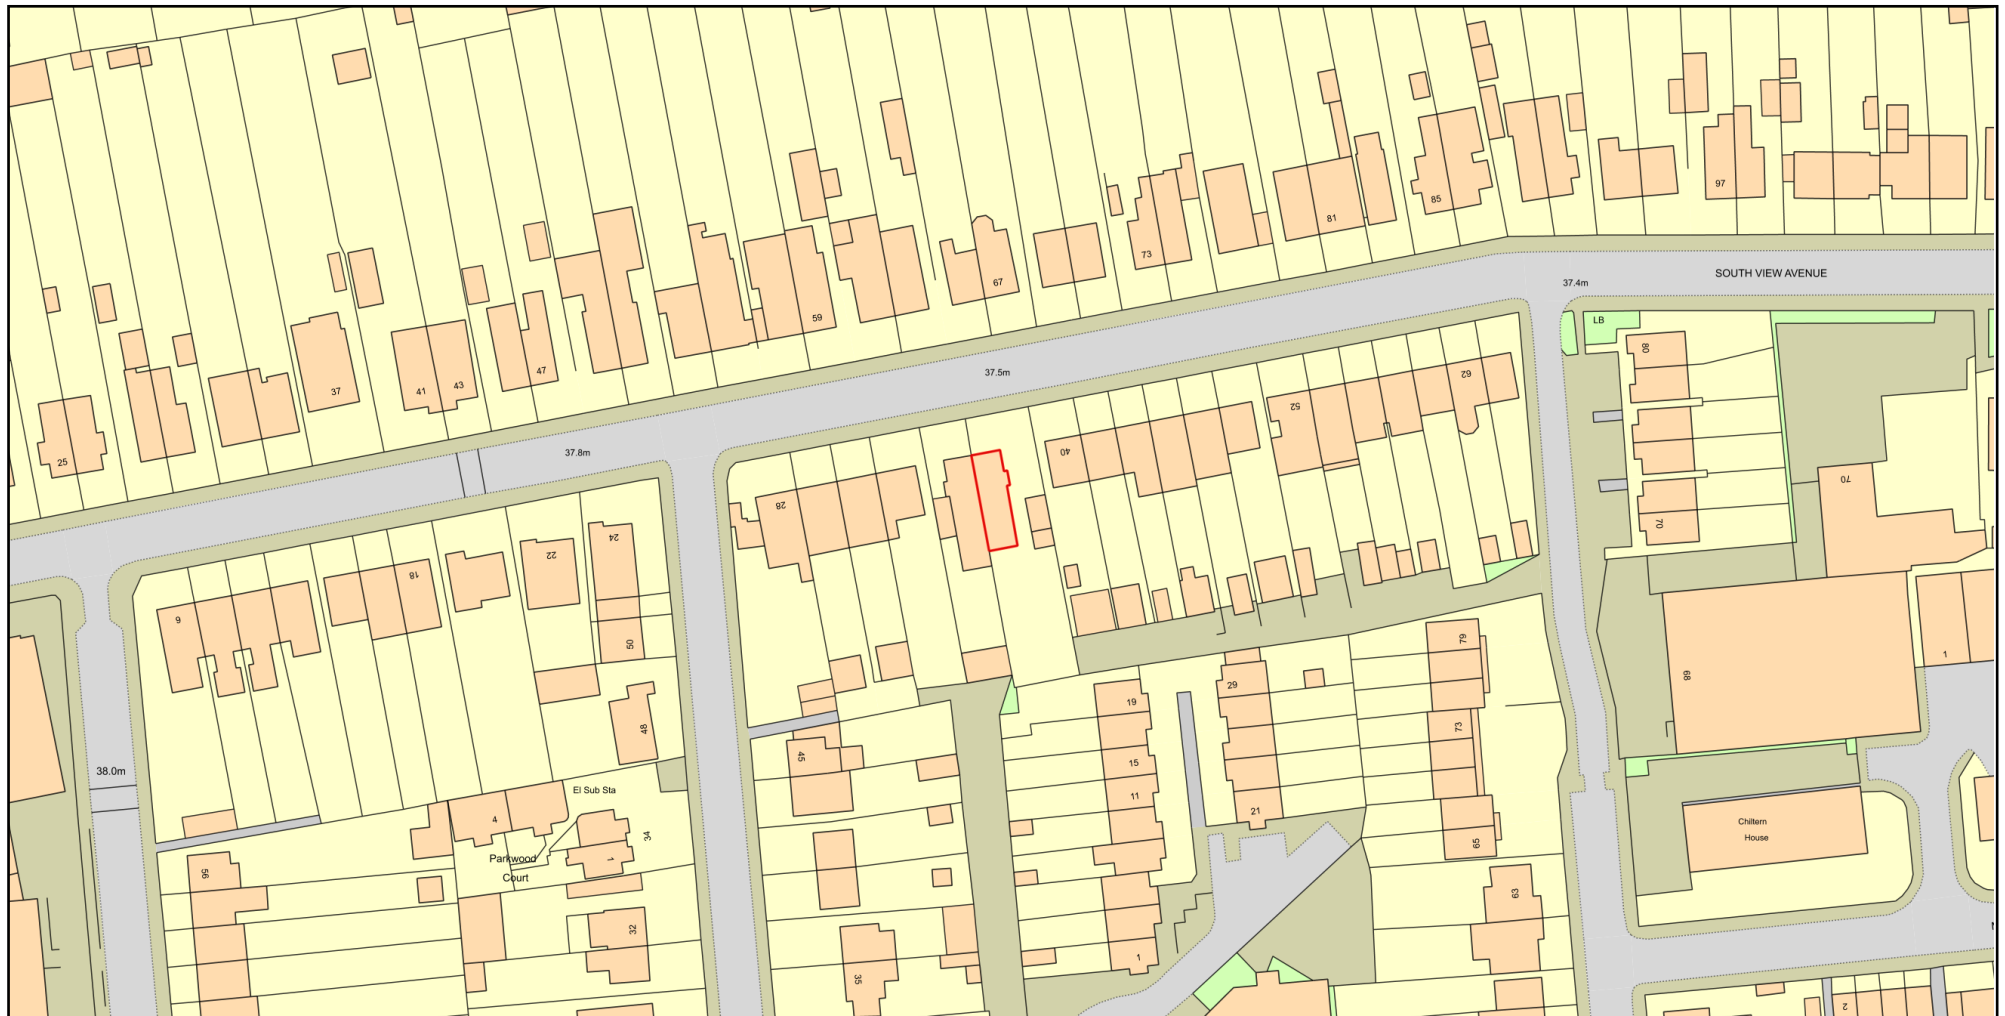

Plan Produced for: Mr Johnathan Head

Date Produced: 17 Jun 2020

Plan Reference Number: TQRQM20169142816315

Scale: 1:1250 @ A4

© Crown copyright and database rights 2019 OS 100042766