



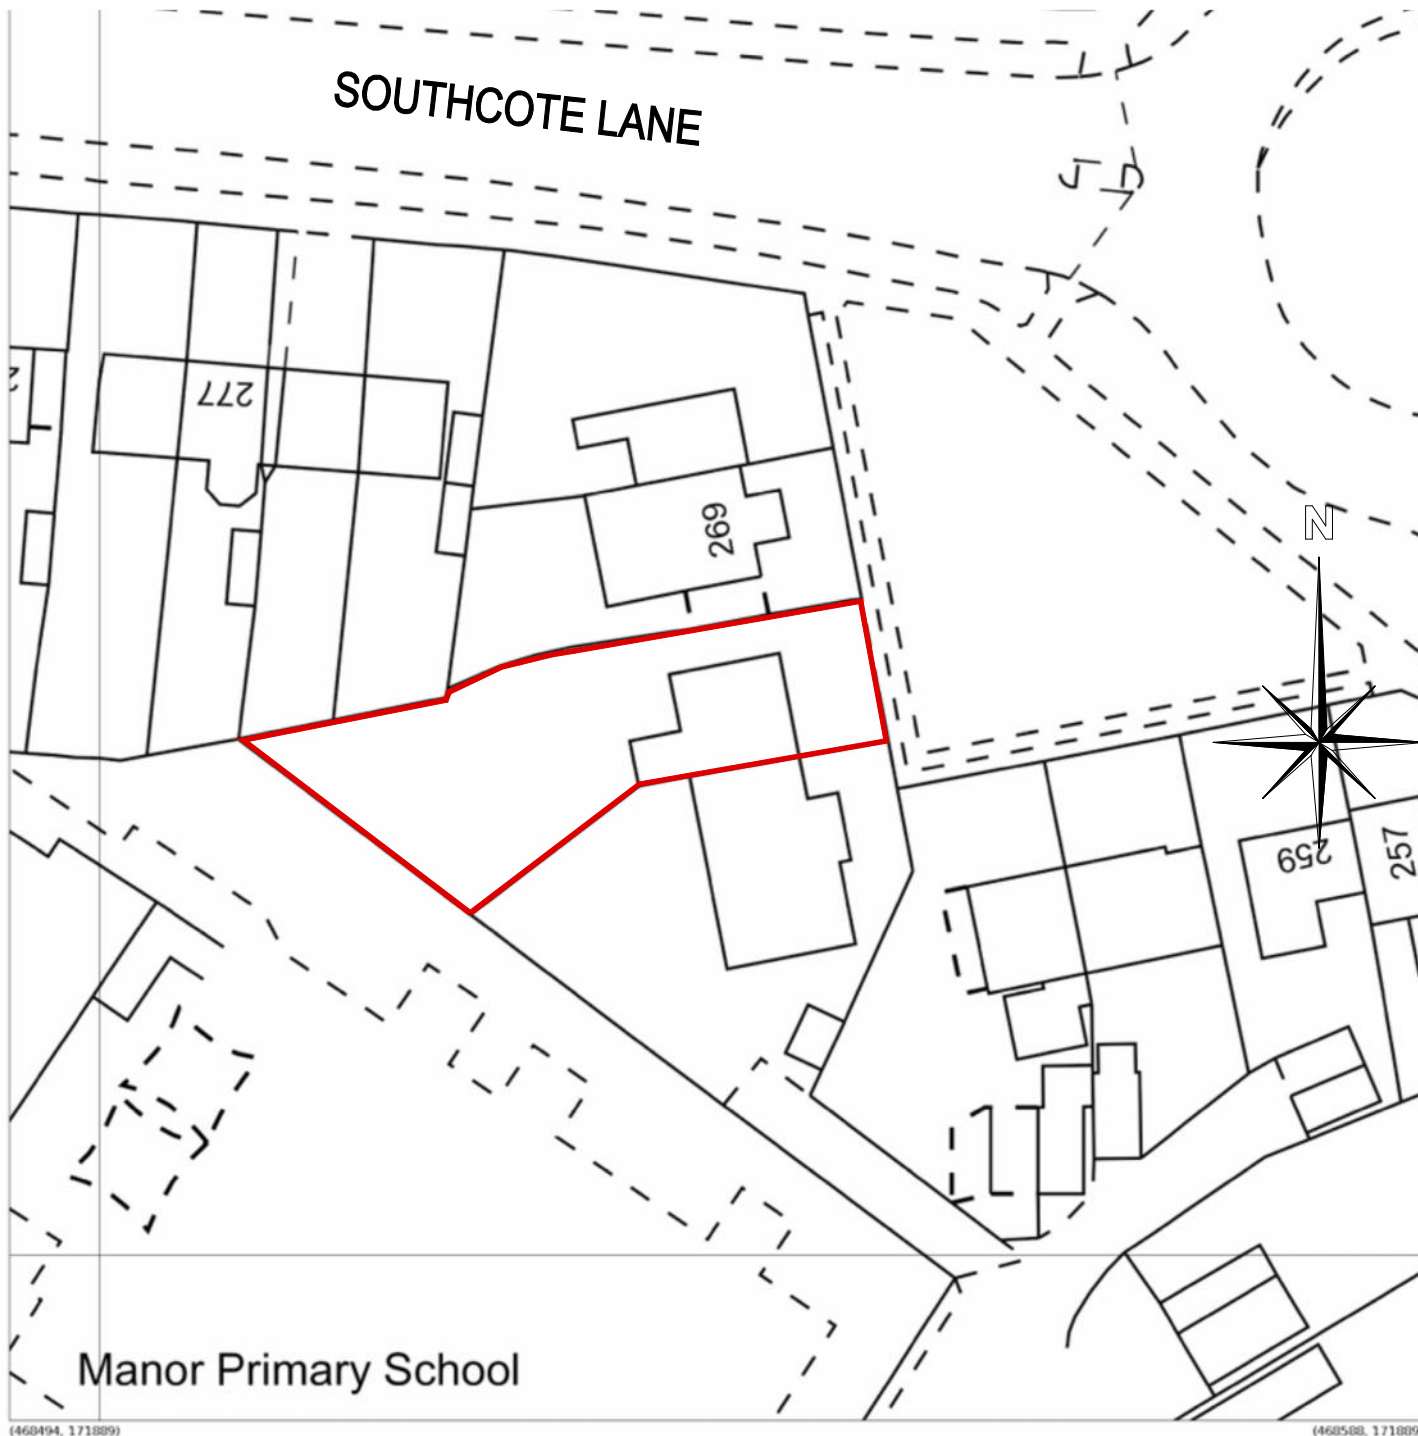

Produced 27 Aug 2020 from the Ordnance Survey MasterMap (Topography) Database and incorporating surveyed revision available at this date.

The representation of a road, track or path is no evidence of a right of way. The representation of features as lines is no evidence of a property boundary.

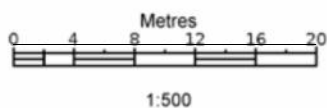

267, Southcote Ln, Reading
RG30 3BE

Supplied by: **Stanfords 27 Aug 2020**
 Licence: © Crown Copyright and
 database rights 2020 OS100035409
 Order Licence Reference: OI1418819
 Centre coordinates: 468541 171936

LOCATION PLAN

SCALE 1:500

Job	EXTENSION AND ALTERATION TO 267 SOUTHCOTE ROAD READING RG30 3BE			 17 Kingswood Court, Reading RG30 2AU 01183475590 / 07725338742 pioneerdesignsltd@gmail.com
Client	MR AND MRS ALISHAH RAHIMI			
Drawing	LOCATION PLAN			
Date	AUGUST 2020	Scale	1:500	
Dwg. No.	200805-1			Date Revisions