


LOCATION PLAN

Scale 1:1250

0m 10m 20m 30m 40m 50m 60m 70m 80m 90m 100m

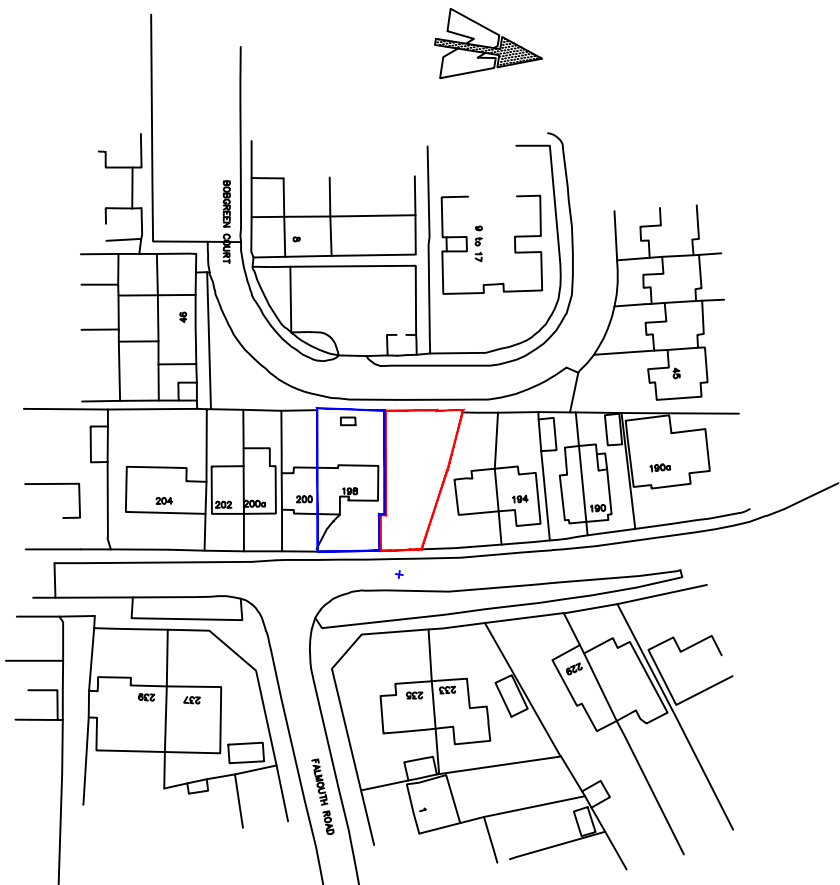

NEW DETACHED 3 BEDROOM HOUSE AT;
198 WHITLEY WOOD LANE, WHITLEY WOOD

SCALE 1:1250 @ A3

DRG No. J105 – 02