


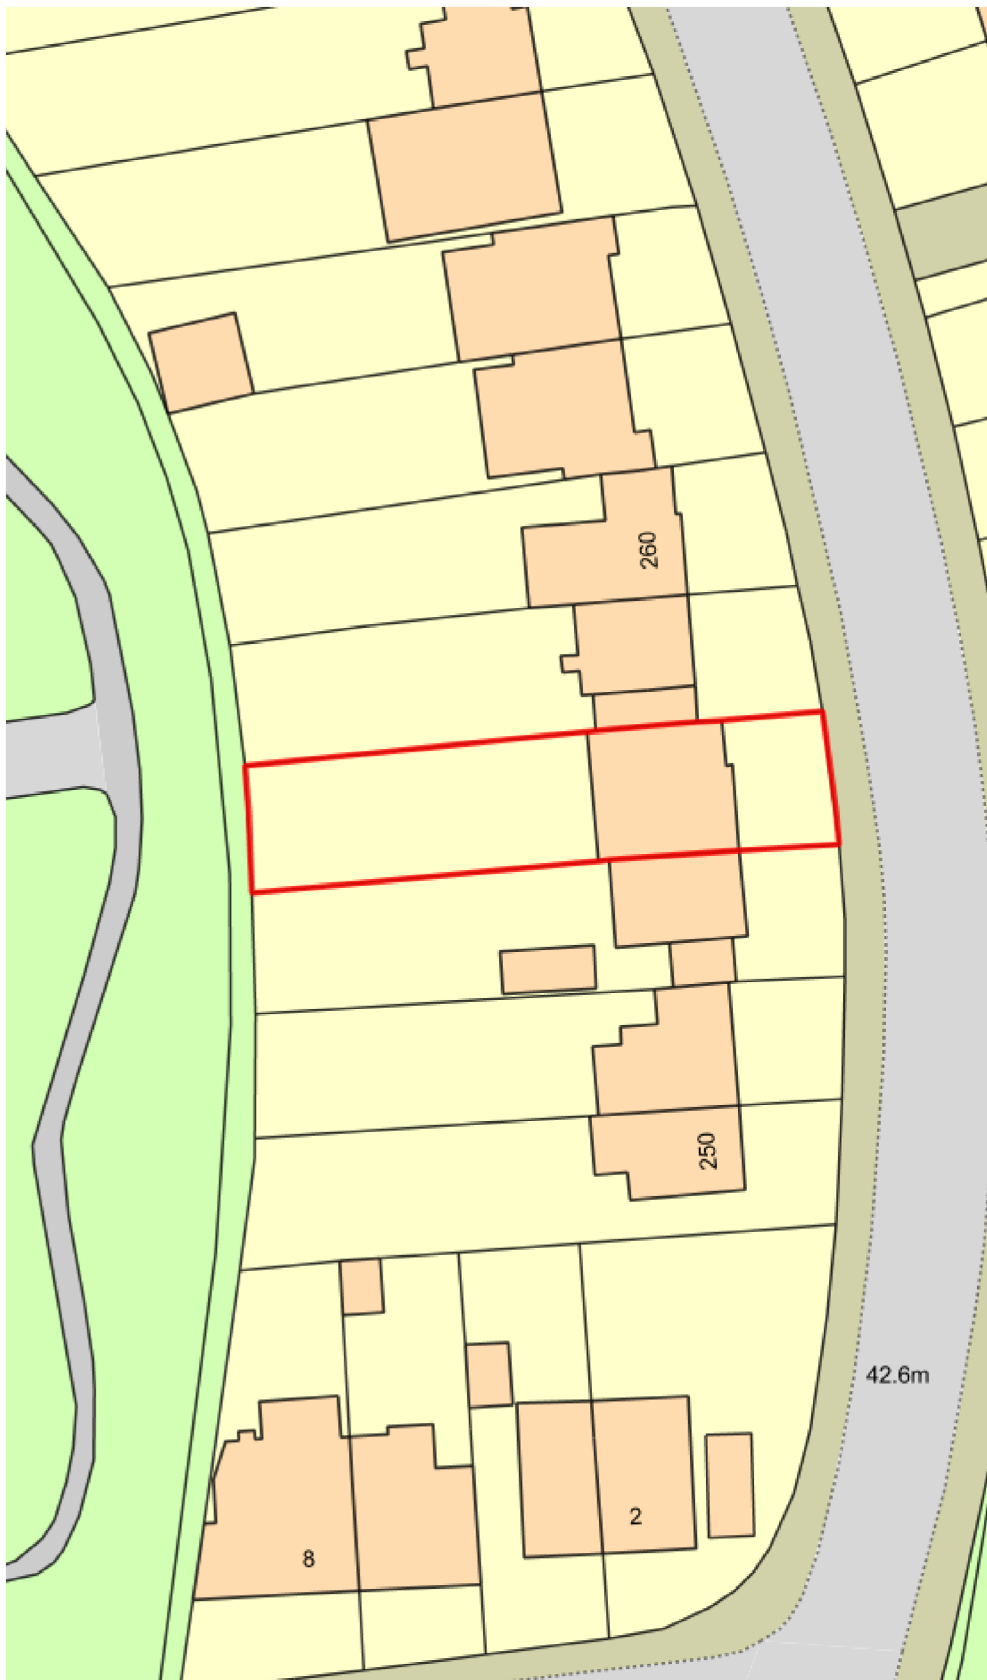

10 m



50 m

NOTES:

Sketch schemes are subject to planning consent and building control approval.

This drawing is prepared for the purpose noted below.

Where discrepancies are noted please contact the architect for clarification.

Rev.	Notes	Date
PROJECT	256 Hemdean Road	
CLIENT	Hester Kan	
REF	2020.14.PL.101	
TITLE	Existing Block Plan	
DATE	21.07.2020	
STATUS	PLANNING	
SCALE	1:500@A3	



Greenway Barrow
ARCHITECTS

www.greenwaybarrow.co.uk
07917 693451, 7 Carlton Road, RG4 7NT
Registered in England, Company Number 10471173