


Bradbury Bichard owns the copyright of this drawing, which must not be reproduced in whole or in part without the permission of Bradbury Bichard

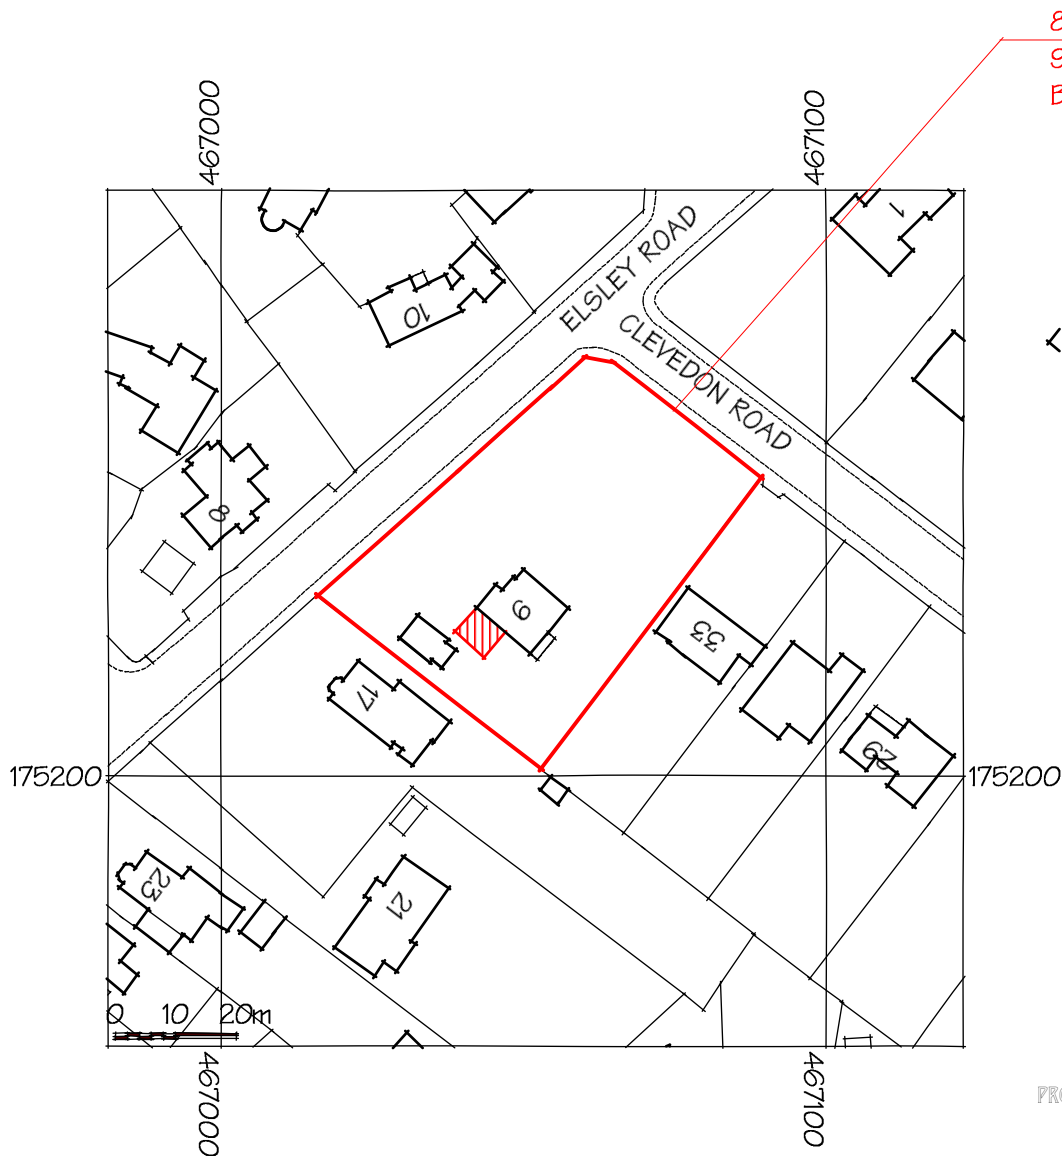

PROJECT: Proposed Double Garage
9 Elsley Road
READING

DRAWING: Location Plan

SCALE: 1: 1250 @ A4

DATE: September 2019

DWG NO. 1446.201A

BRADBURY BICHARD

Chartered Architect and CDM Services

40 Corfe Way
Broadstone
Dorset
BH18 9NE

Telephone: _____
(01202) 693988
E-mail: _____
neilbichard@me.com

All dimensions should be checked and not scaled

© Bradbury Bichard