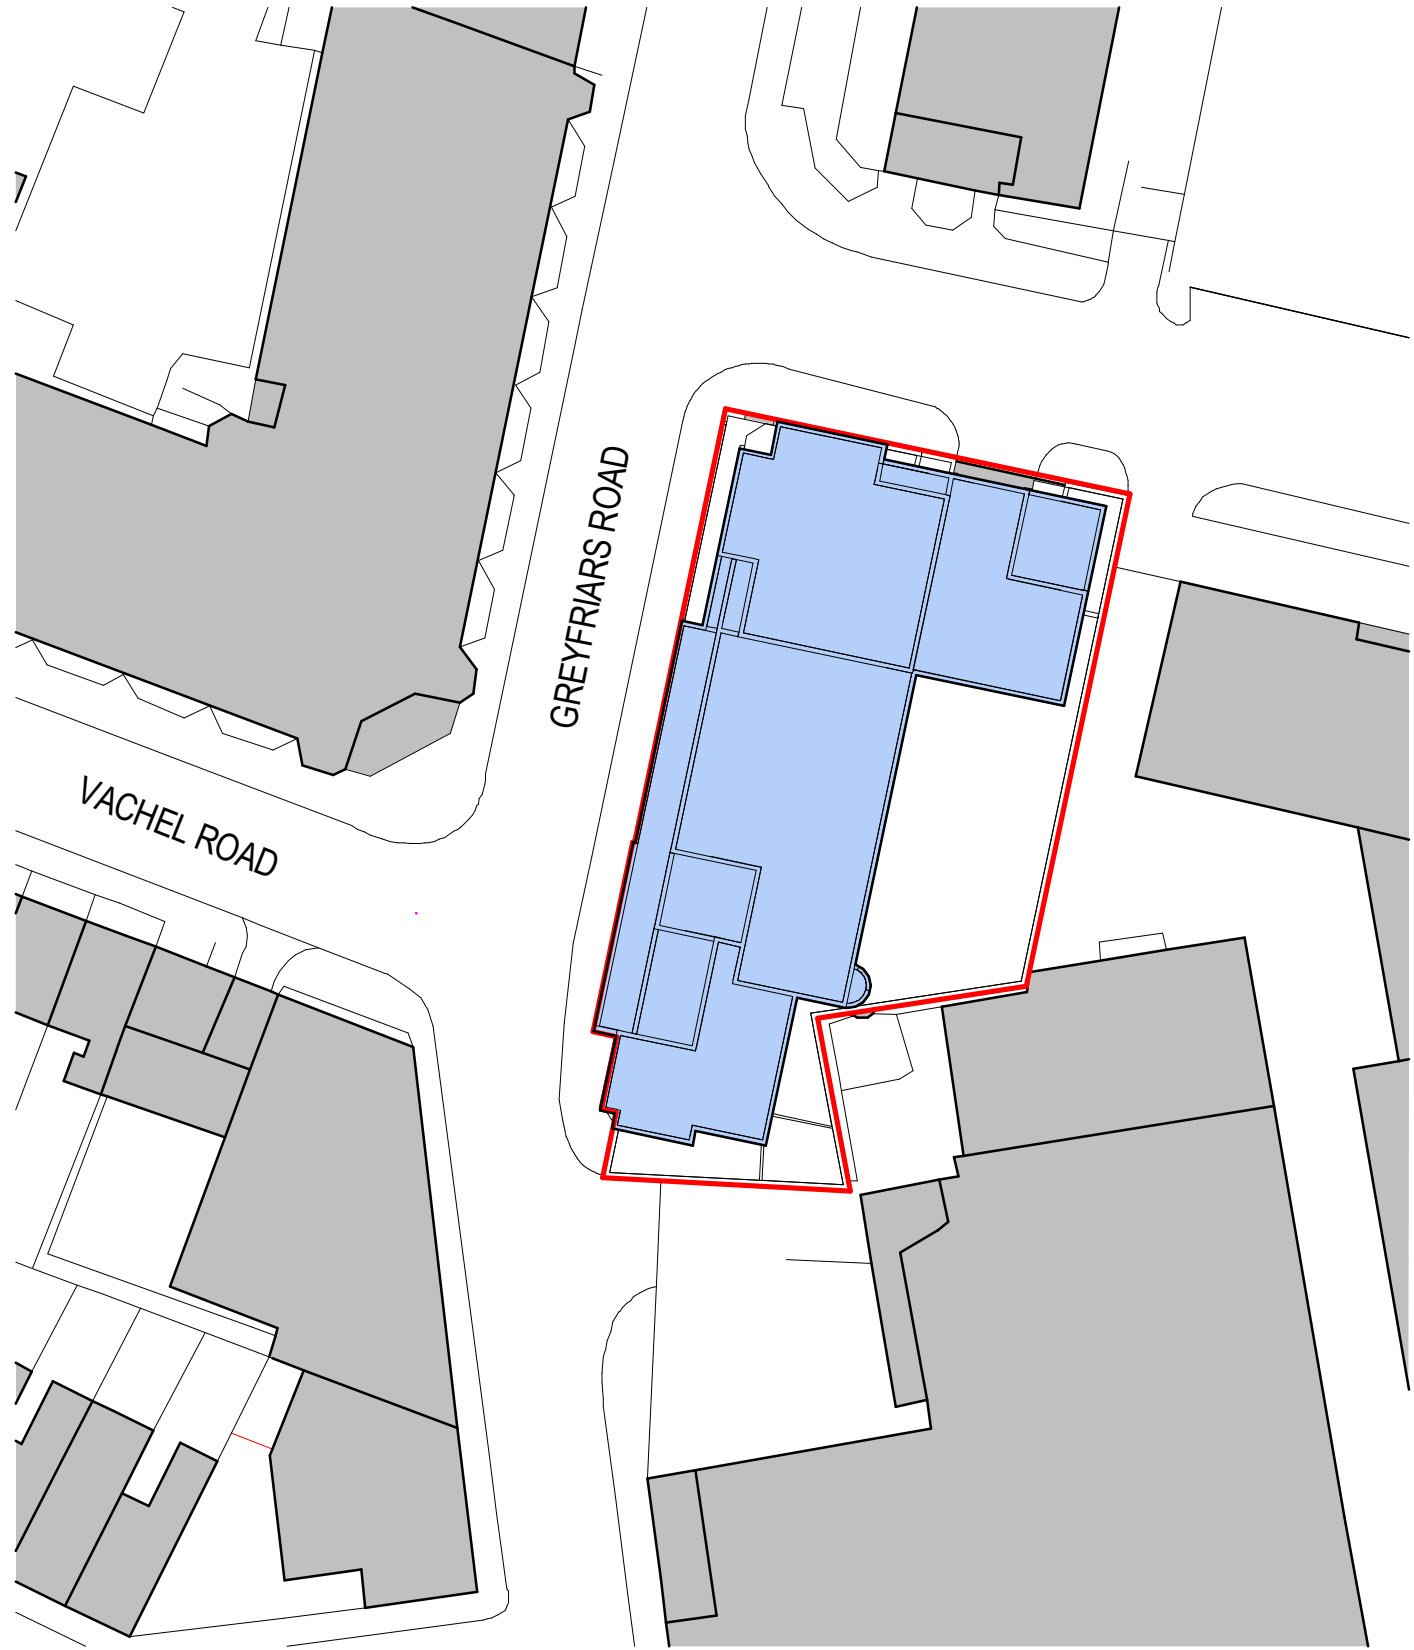


Notes:
1. Do not scale
2. Contractor to Check all dimensions and report omissions and errors to the Architect
3. EPR Architects accepts no liability for use of this drawing by parties other than the party for whom it was prepared or for purposes other than those for which it was prepared.
4. This drawing is issued in dwg/dgn format as an uncontrolled version to enable the recipient to prepare their own documents/drawings/models for which they are solely responsible. This drawing is based on project information current at the time of issue. EPR Architects Limited accepts no liability for any alterations or additions to or discrepancies arising out of any change to such project information that occurs to the information after it is issued by EPR Architects Limited.
5. This drawing does not contain shared coordinates and is not issued for coordination purposes.

1	PD 2	11.04.17	JC	AS
No.	Revision	Date	Initial	Chk'd

EPR
architects



30 Millbank
London SW1P 4DU
+44 (0) 20 7932 7600
www.epr.co.uk

Greyfriars House
Reading

Location Plan

For Information1 : 500 @ A3 11.04.17

Project No	Originator	Zone	Level	Type	Role	Number	Rev
10593	EPR	00	00	DR	A	0011	1

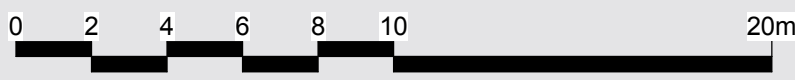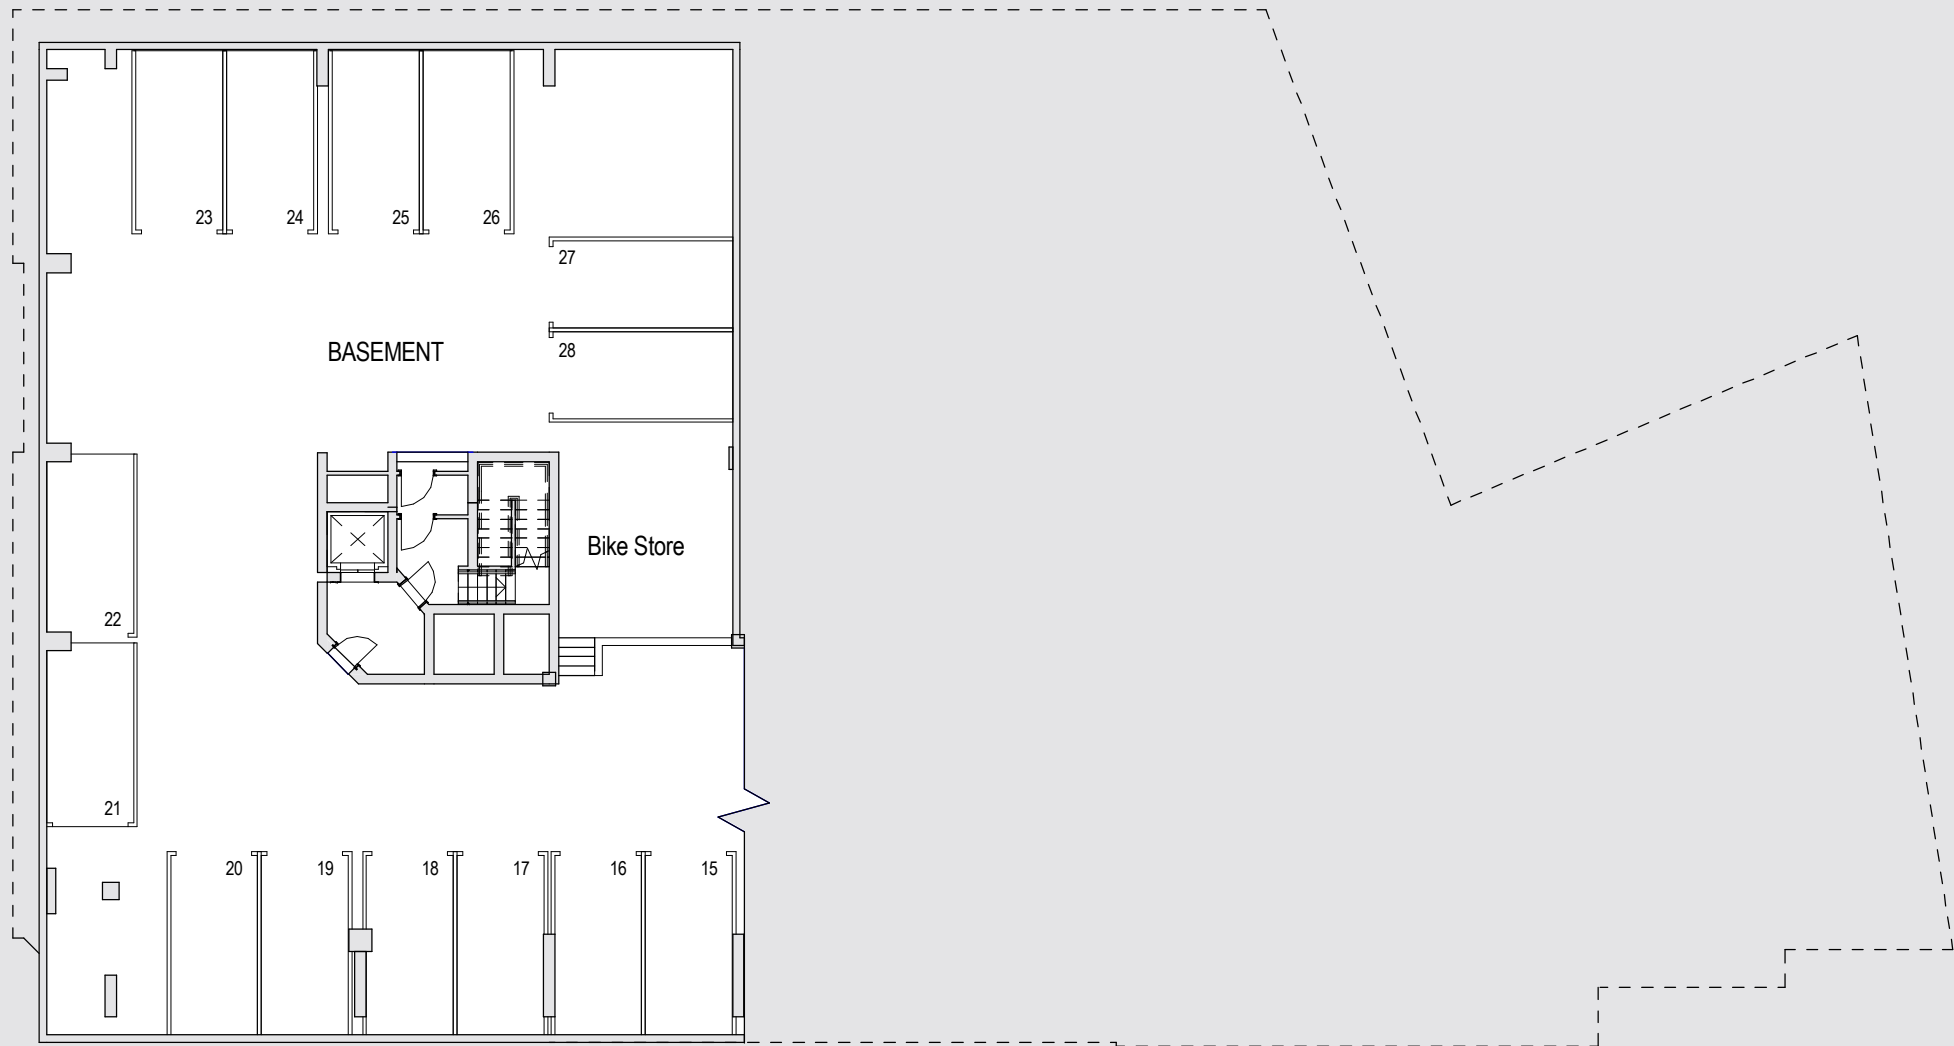

Keyplan

North

1

PD2

11.04.17

JC

AS

No.

Revision

Date

Initial

Chk'd

Notes:

1. Do not scale

2. Contractor to Check all dimensions and report omissions and errors to the Architect

3. EPR Architects accepts no liability for use of this drawing by parties other than the party for whom it was prepared or for purposes other than those for which it was prepared.

4. This drawing is issued in dwg/dgn format as an uncontrolled version to enable the recipient to prepare their own documents/drawings/models for which they are solely responsible. This drawing is based on project information current at the time of issue. EPR Architects Limited accepts no liability for any alterations or additions to or discrepancies arising out of any change to such project information that occurs to the information after it is issued by EPR Architects Limited.

5. This drawing does not contain shared coordinates and is not issued for coordination purposes.

EPR

architects

30 Millbank
London SW1P 4DU
+44 (0) 20 7932 7600
www.epr.co.uk

Greyfriars House
Reading

Existing Basement Level


For Information

1 : 200 @ A3

11.04.17

Project No	Originator	Zone	Level	Type	Role	Number	Rev
10593 - EPR - 00	B1 - DR - A	- 0249					1

Garrard Street

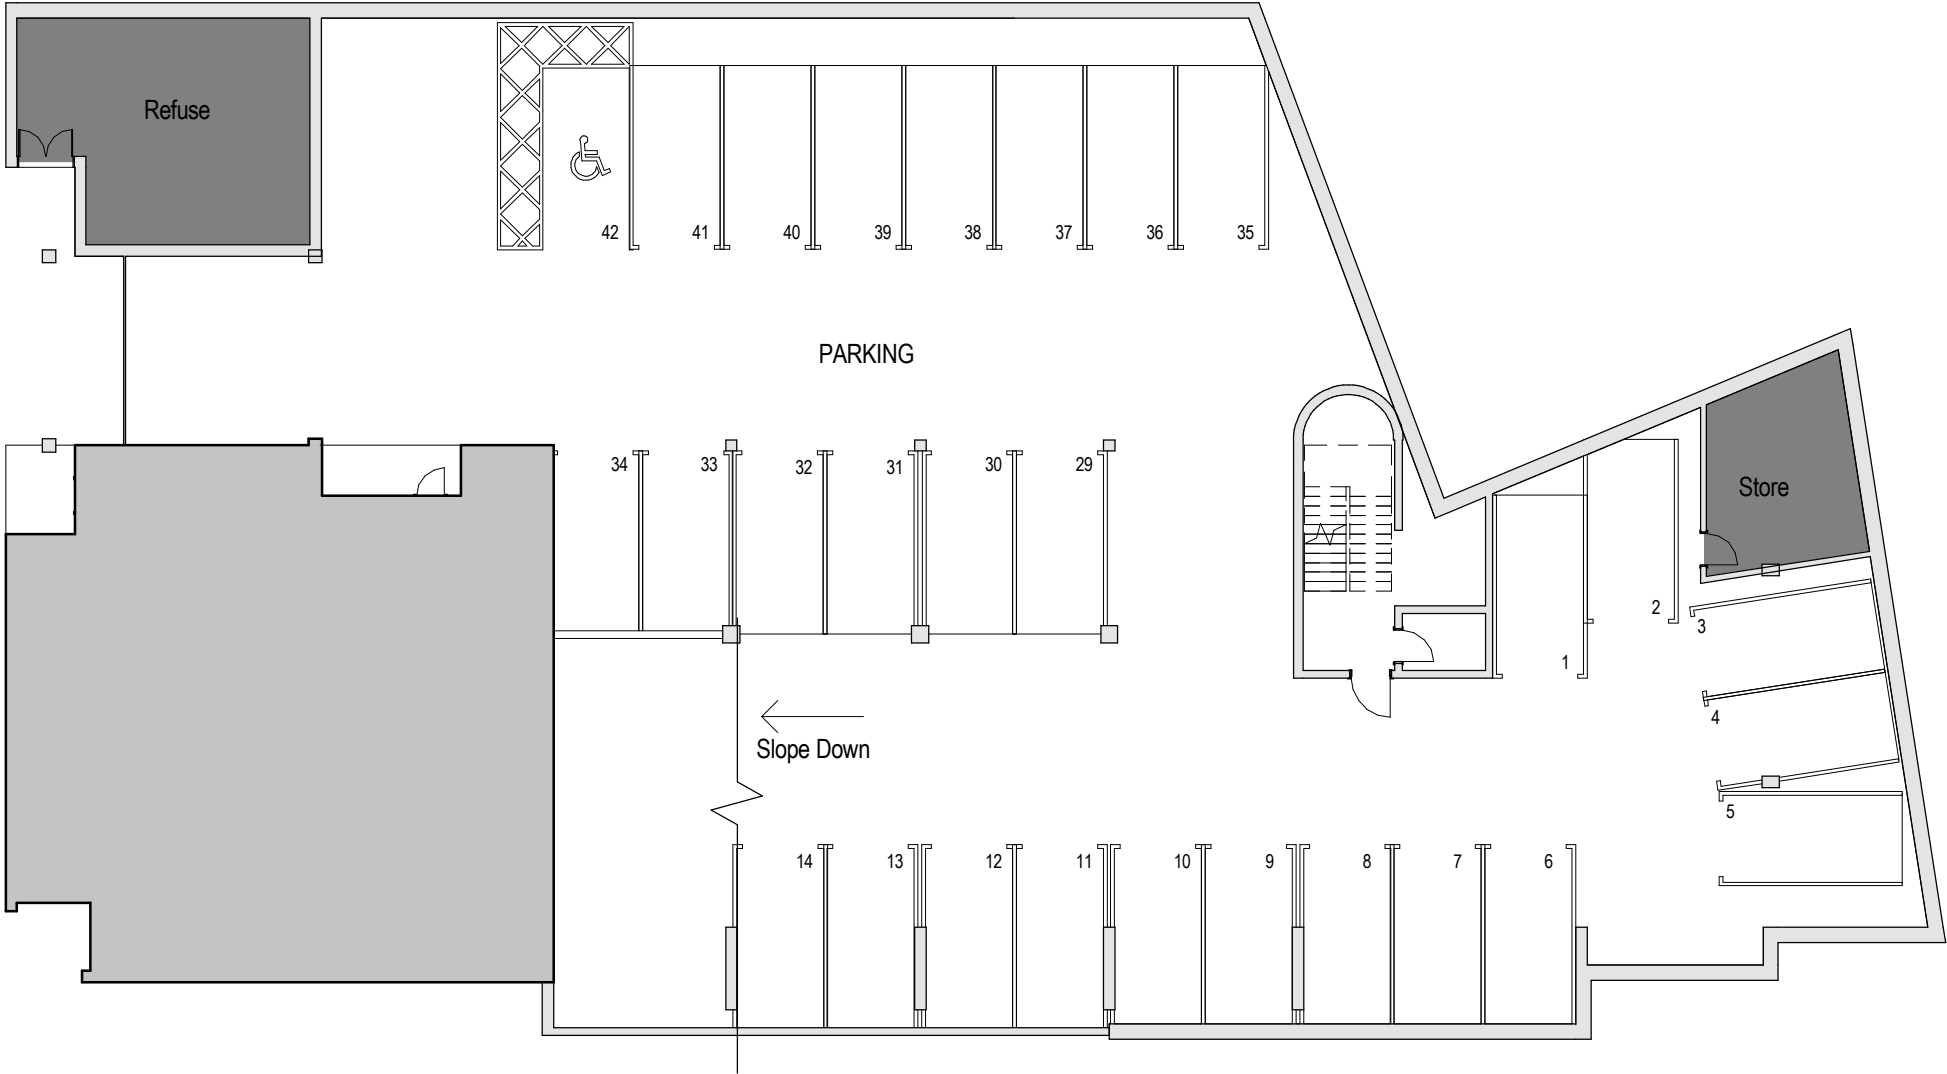


Greyfriars Road



Keyplan

North

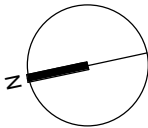

Notes:
1. Do not scale
2. Contractor to Check all dimensions and report omissions and errors to the Architect
3. EPR Architects accepts no liability for use of this drawing by parties other than the party for whom it was prepared or for purposes other than those for which it was prepared.
4. This drawing is issued in dwg/dgn format as an uncontrolled version to enable the recipient to prepare their own documents/drawings/models for which they are solely responsible. This drawing is based on project information current at the time of issue. EPR Architects Limited accepts no liability for any alterations or additions to or discrepancies arising out of any change to such project information that occurs to the information after it is issued by EPR Architects Limited.
5. This drawing does not contain shared coordinates and is not issued for coordination purposes.

1	PD2	11.04.17	JC	AS
No.	Revision	Date	Initial	Chk'd


EPR
architects

30 Millbank
London SW1P 4DU
+44 (0) 20 7932 7600
www.epr.co.uk

Greyfriars House
Reading


Existing Ground Floor

For Information						1 : 200 @ A3	11.04.17
Project No	Originator	Zone	Level	Type	Role	Number	Rev
10593	EPR	00	GF	DR	A	0250	1

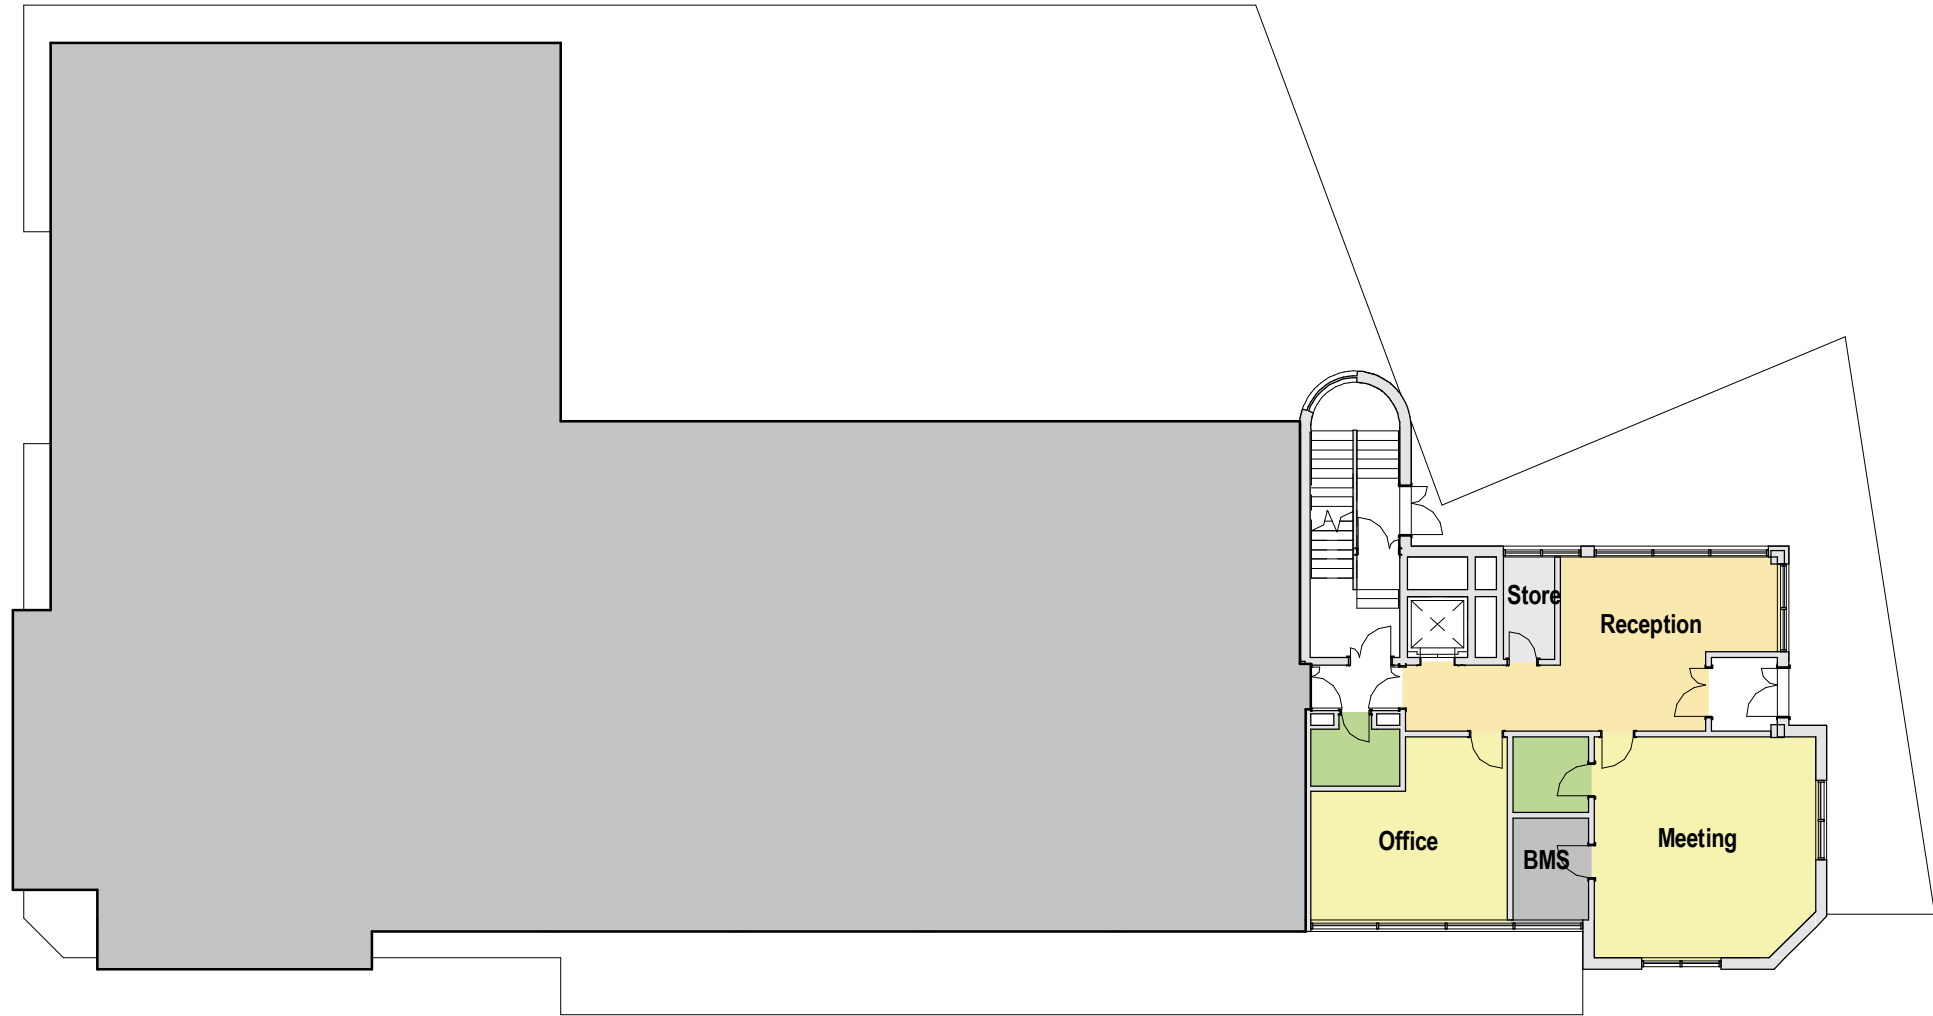

Keyplan

North

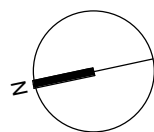

Notes:
1. Do not scale
2. Contractor to Check all dimensions and report omissions and errors to the Architect
3. EPR Architects accepts no liability for use of this drawing by parties other than the party for whom it was prepared or for purposes other than those for which it was prepared.
4. This drawing is issued in dwg/dgn format as an uncontrolled version to enable the recipient to prepare their own documents/drawings/models for which they are solely responsible. This drawing is based on project information current at the time of issue. EPR Architects Limited accepts no liability for any alterations or additions to or discrepancies arising out of any change to such project information that occurs to the information after it is issued by EPR Architects Limited.
5. This drawing does not contain shared coordinates and is not issued for coordination purposes.

1	PD2	11.04.17	JC	AS
No.	Revision	Date	Initial	Chk'd



EPR
architects

30 Millbank
London SW1P 4DU
+44 (0) 20 7932 7600
www.epr.co.uk

Greyfriars House
Reading

Existing First Floor

For Information						1 : 200 @ A3	11.04.17
Project No	Originator	Zone	Level	Type	Role	Number	Rev
10593	- EPR	- 00	- 01	- DR	- A	- 0251	1

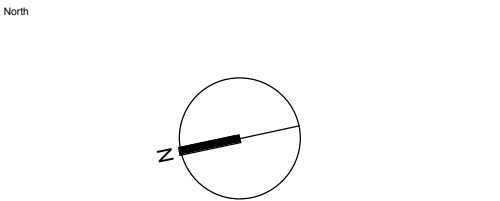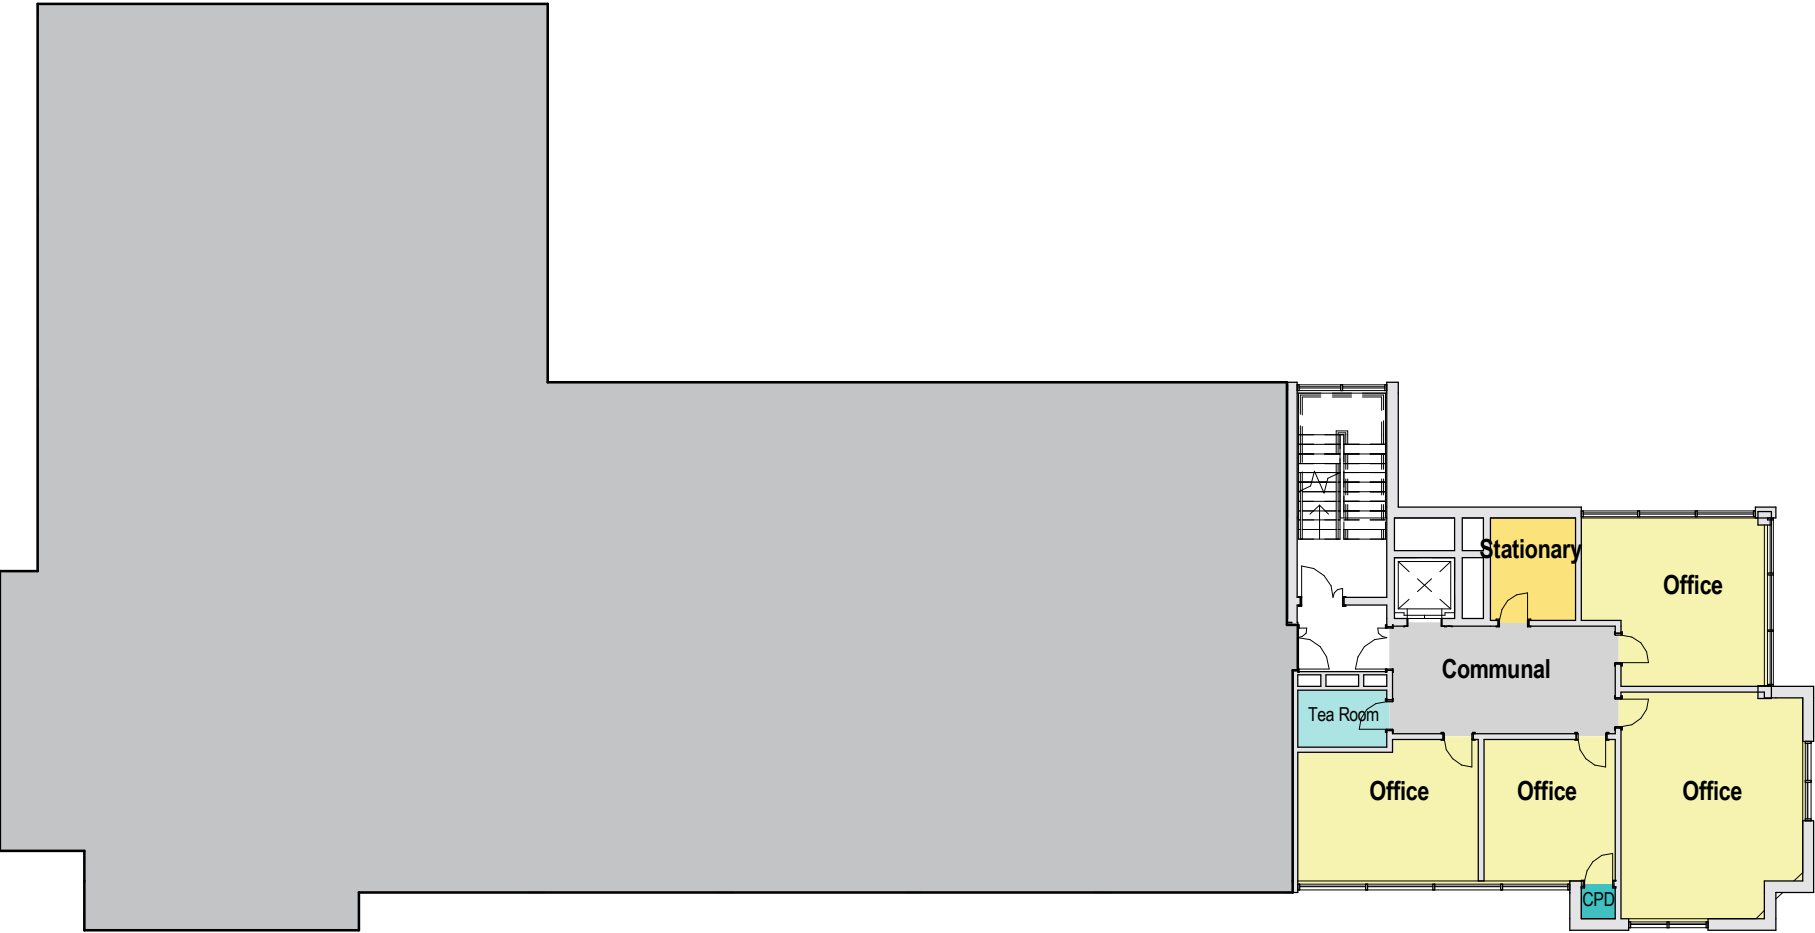

1	PD2	11.04.17	JC	AS
No.	Revision	Date	Initial	Chk'd

Notes:
1. Do not scale
2. Contractor to Check all dimensions and report omissions and errors to the Architect
3. EPR Architects accepts no liability for use of this drawing by parties other than the party for whom it was prepared or for purposes other than those for which it was prepared.
4. This drawing is issued in dwg/dgn format as an uncontrolled version to enable the recipient to prepare their own documents/drawings/models for which they are solely responsible. This drawing is based on project information current at the time of issue. EPR Architects Limited accepts no liability for any alterations or additions to or discrepancies arising out of any change to such project information that occurs to the information after it is issued by EPR Architects Limited.
5. This drawing does not contain shared coordinates and is not issued for coordination purposes.

EPR

architects

30 Millbank

London SW1P 4DU

+44 (0) 20 7932 7600



www.epr.co.uk

Greyfriars House
Reading

Existing Second Floor

For Information1 : 200 @ A311.04.17

Project No	Originator	Zone	Level	Type	Role	Number	Rev
10593 - EPR - 00 - 02 - DR - A - 0252							1

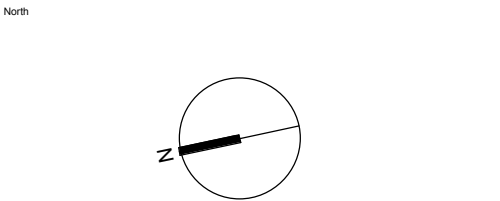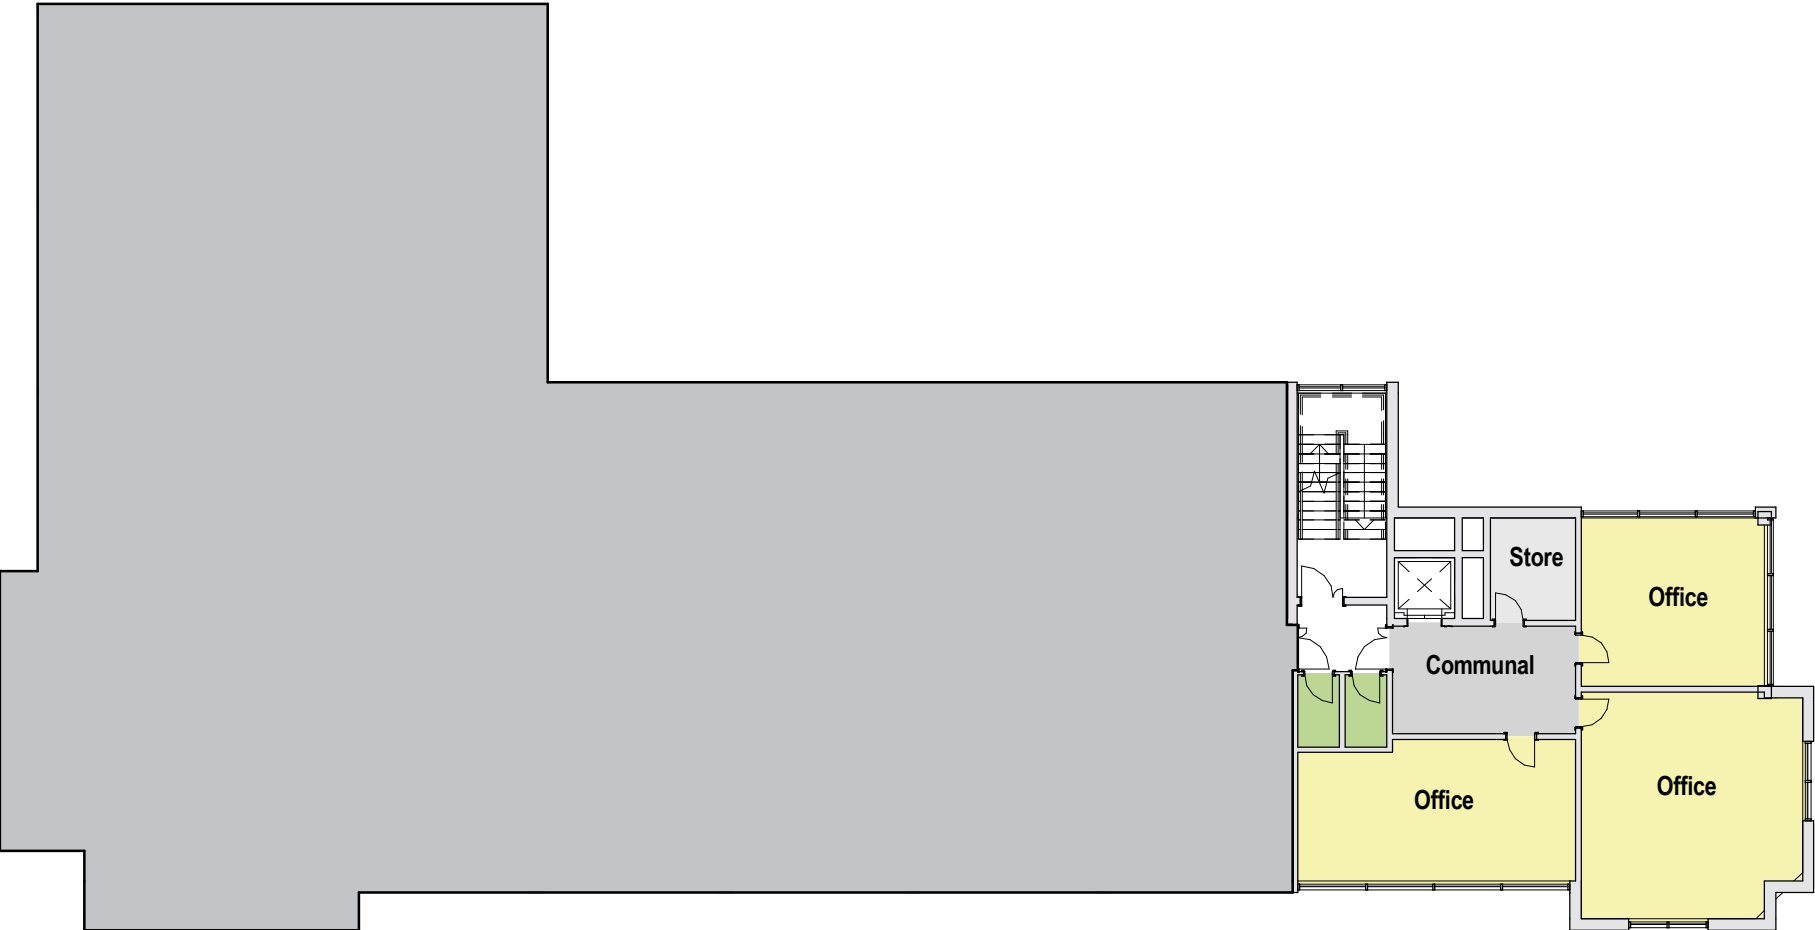

Notes:
1. Do not scale
2. Contractor to Check all dimensions and report omissions and errors to the Architect
3. EPR Architects accepts no liability for use of this drawing by parties other than the party for whom it was prepared or for purposes other than those for which it was prepared.
4. This drawing is issued in dwg/dgn format as an uncontrolled version to enable the recipient to prepare their own documents/drawings/models for which they are solely responsible. This drawing is based on project information current at the time of issue. EPR Architects Limited accepts no liability for any alterations or additions to or discrepancies arising out of any change to such project information that occurs to the information after it is issued by EPR Architects Limited.
5. This drawing does not contain shared coordinates and is not issued for coordination purposes.

EPR

architects

30 Millbank

London SW1P 4DU

+44 (0) 20 7932 7600

www.epr.co.uk



Greyfriars House
Reading

Existing Third Floor

For Information1 : 200 @ A311.04.17

Project No	Originator	Zone	Level	Type	Role	Number	Rev
10593 - EPR - 00 - 03 - DR - A - 0253							1

1	PD2	11.04.17	JC	AS
No.	Revision	Date	Initial	Chk'd

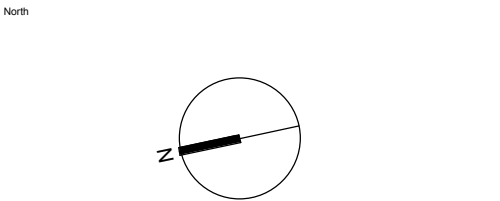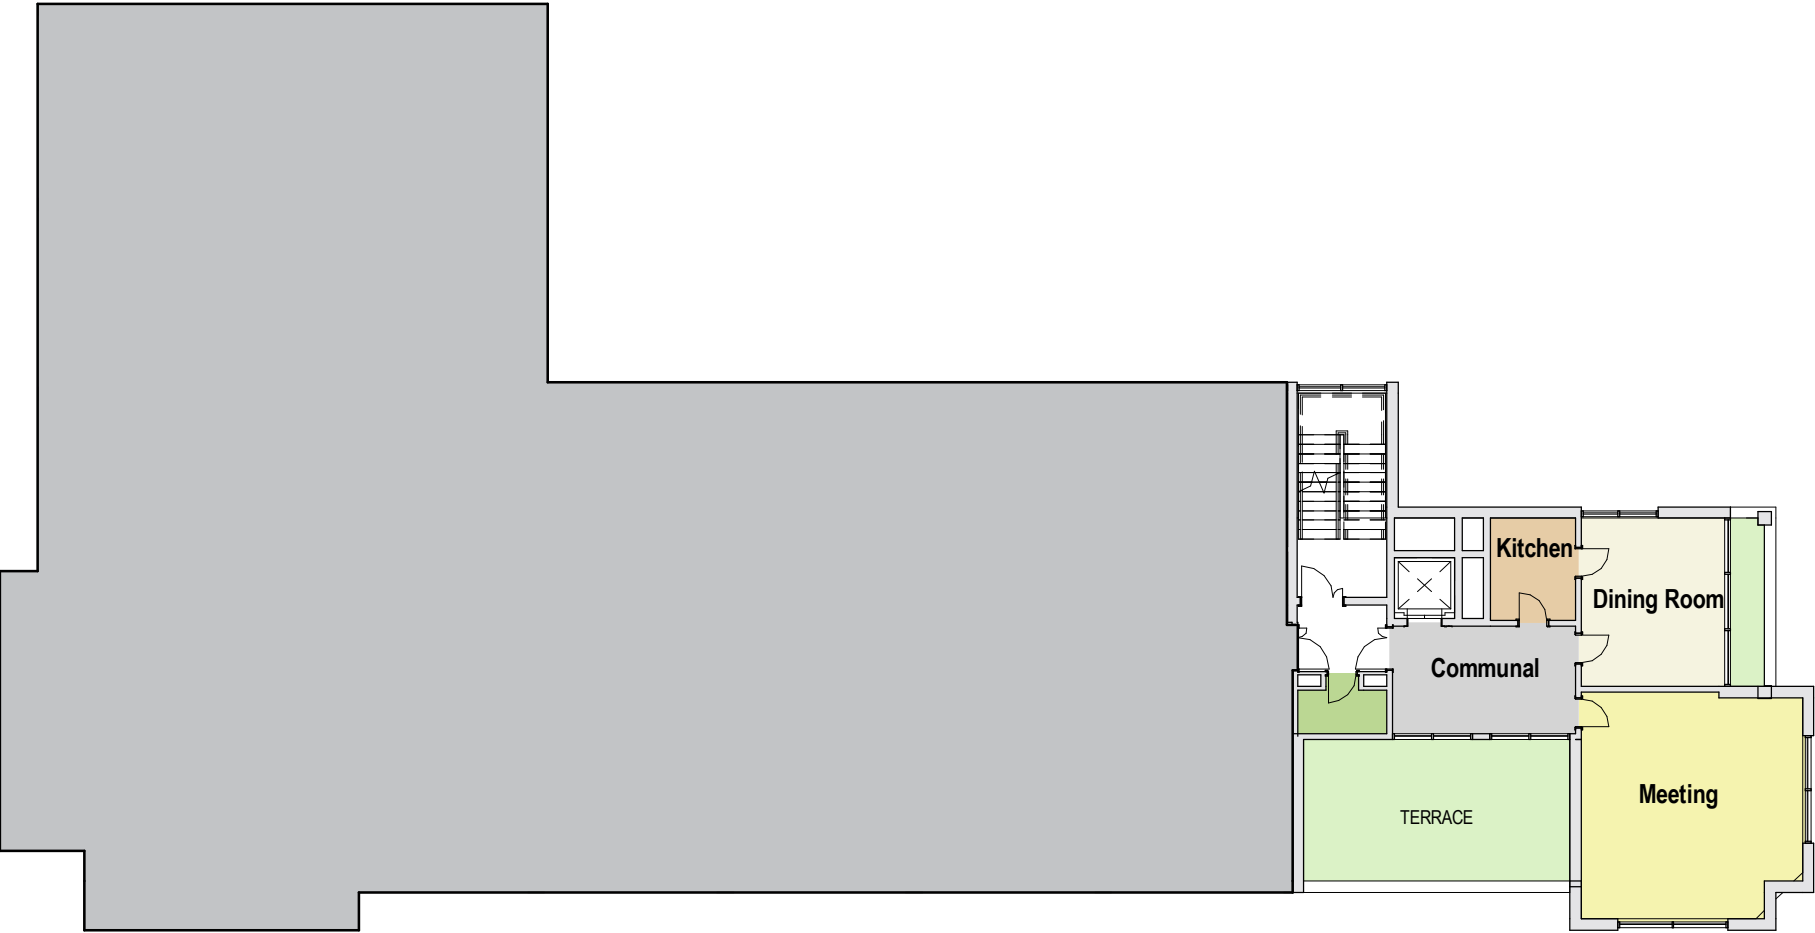

Notes:
1. Do not scale
2. Contractor to Check all dimensions and report omissions and errors to the Architect
3. EPR Architects accepts no liability for use of this drawing by parties other than the party for whom it was prepared or for purposes other than those for which it was prepared.
4. This drawing is issued in dwg/dgn format as an uncontrolled version to enable the recipient to prepare their own documents/drawings/models for which they are solely responsible. This drawing is based on project information current at the time of issue. EPR Architects Limited accepts no liability for any alterations or additions to or discrepancies arising out of any change to such project information that occurs to the information after it is issued by EPR Architects Limited.
5. This drawing does not contain shared coordinates and is not issued for coordination purposes.

EPR
architects

30 Millbank
London SW1P 4DU
+44 (0) 20 7932 7600
www.epr.co.uk


Greyfriars House
Reading

Existing Fourth Floor

For Information1 : 200 @ A311.04.17

Project No	Originator	Zone	Level	Type	Role	Number	Rev
10593 - EPR - 00 - 04 - DR - A - 0254							1

1	PD2	11.04.17	JC	AS
No.	Revision	Date	Initial	Chk'd

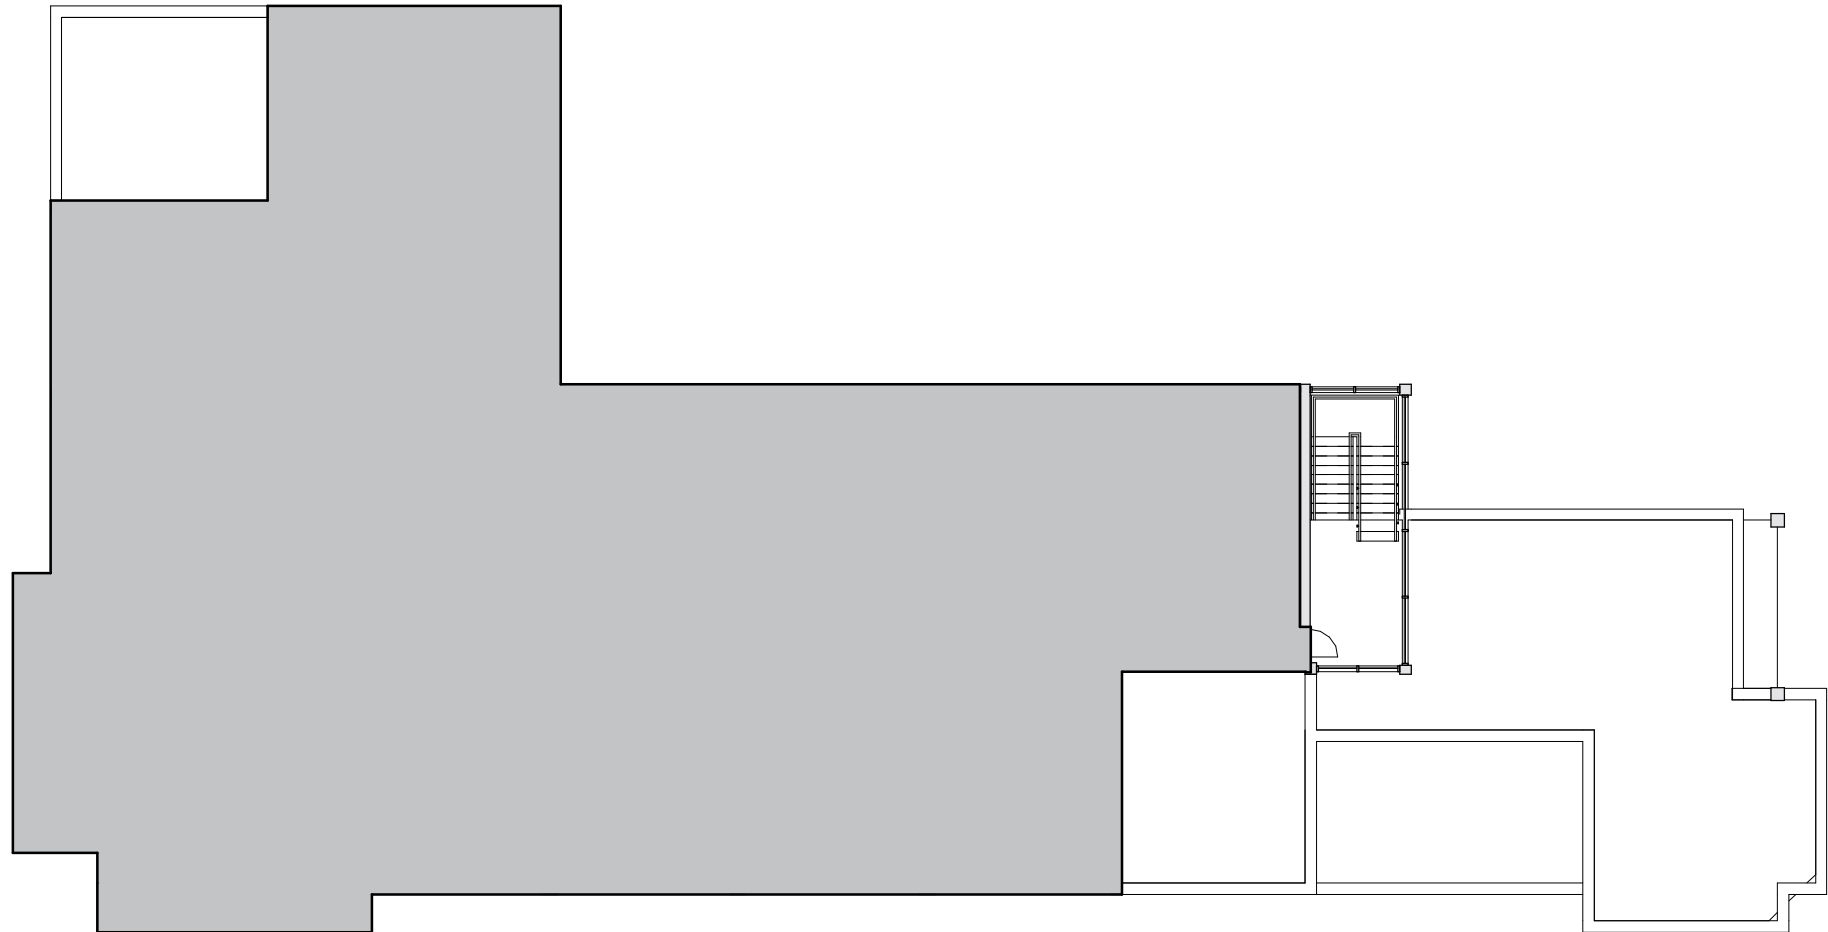

Keyplan

North

1

PD2

11.04.17

JC

AS

No.	Revision	Date	Initial	Chk'd
-----	----------	------	---------	-------

Notes:

1. Do not scale

2. Contractor to Check all dimensions and report omissions and errors to the Architect

3. EPR Architects accepts no liability for use of this drawing by parties other than the party for whom it was prepared or for purposes other than those for which it was prepared.

4. This drawing is issued in dwg/dgn format as an uncontrolled version to enable the recipient to prepare their own documents/drawings/models for which they are solely responsible. This drawing is based on project information current at the time of issue. EPR Architects Limited accepts no liability for any alterations or additions to or discrepancies arising out of any change to such project information that occurs to the information after it is issued by EPR Architects Limited.

5. This drawing does not contain shared coordinates and is not issued for coordination purposes.

EPR

architects

30 Millbank
London SW1P 4DU
+44 (0) 20 7932 7600
www.epr.co.uk

Greyfriars House
Reading



Existing Fifth Floor

For Information

1 : 200 @ A3

11.04.17

Project No	Originator	Zone	Level	Type	Role	Number	Rev
10593	- EPR	- 00	- 05	- DR	- A	- 0255	1

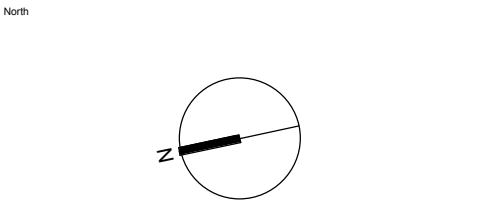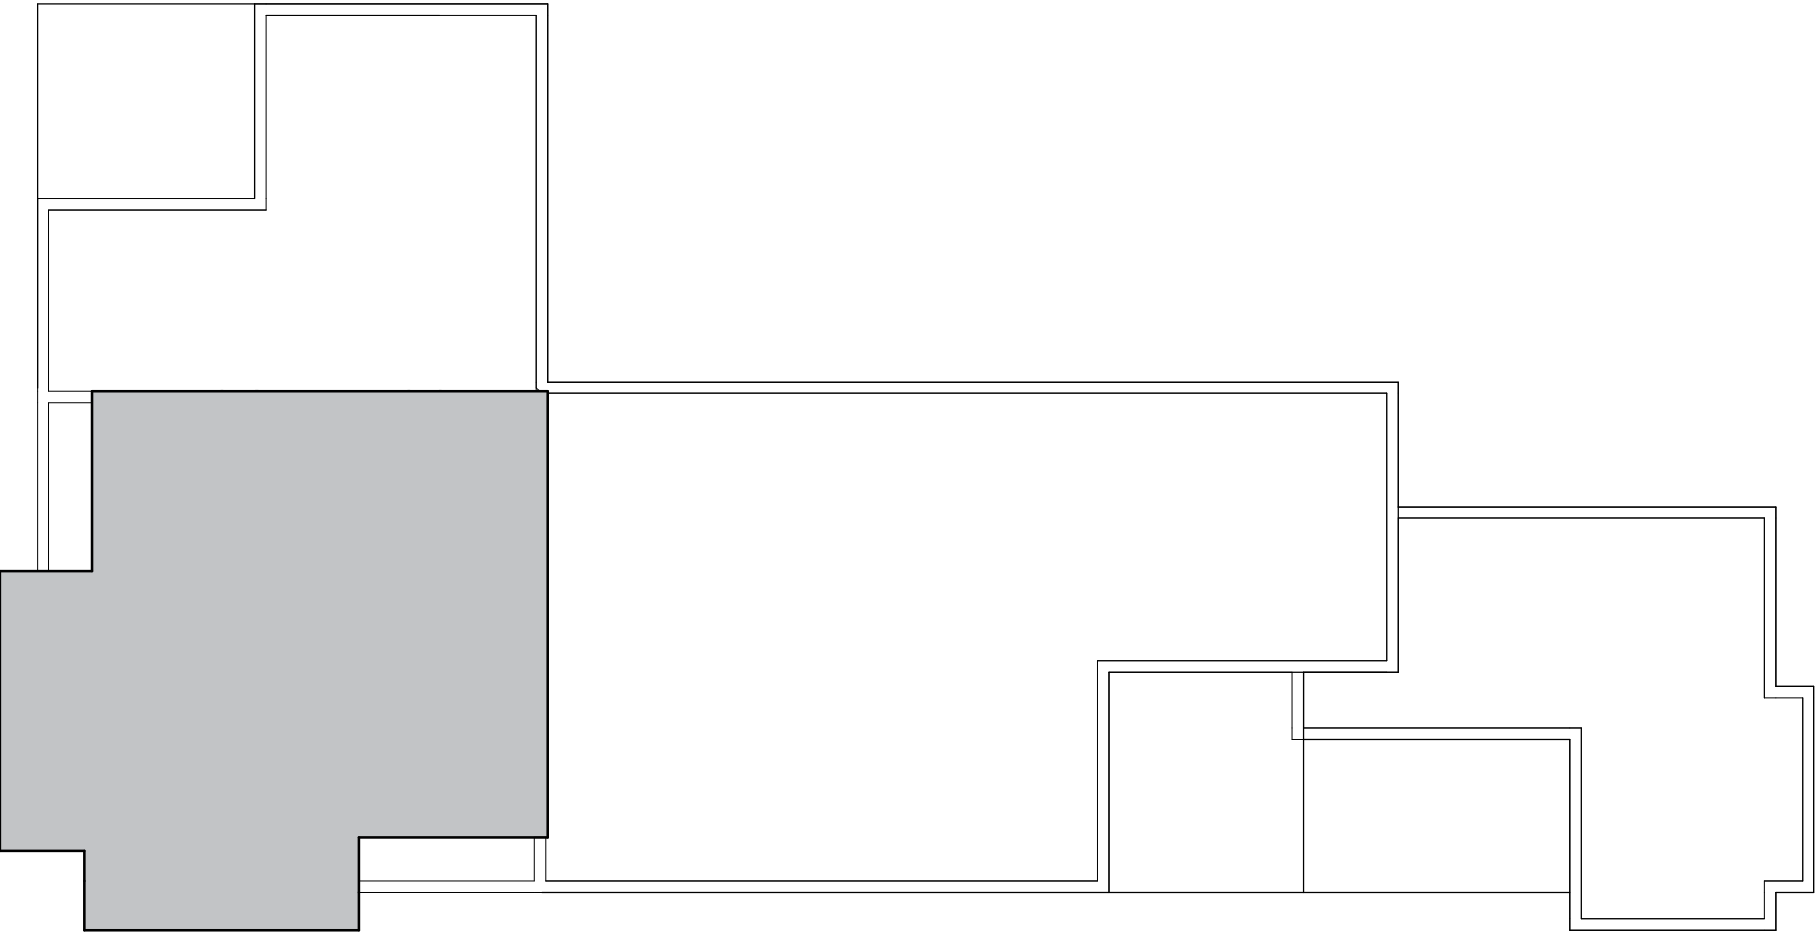

Notes:
1. Do not scale
2. Contractor to Check all dimensions and report omissions and errors to the Architect
3. EPR Architects accepts no liability for use of this drawing by parties other than the party for whom it was prepared or for purposes other than those for which it was prepared.
4. This drawing is issued in dwg/dgn format as an uncontrolled version to enable the recipient to prepare their own documents/drawings/models for which they are solely responsible. This drawing is based on project information current at the time of issue. EPR Architects Limited accepts no liability for any alterations or additions to or discrepancies arising out of any change to such project information that occurs to the information after it is issued by EPR Architects Limited.
5. This drawing does not contain shared coordinates and is not issued for coordination purposes.

1	PD2	11.04.17	JC	AS
No.	Revision	Date	Initial	Chk'd

EPR

architects

30 Millbank

London SW1P 4DU

+44 (0) 20 7932 7600

www.epr.co.uk

Greyfriars House



Reading

Existing Sixth Floor

For Information

1 : 200 @ A3 11.04.17

Project No	Originator	Zone	Level	Type	Role	Number	Rev
10593 - EPR - 00 - 06 - DR - A - 0256							1

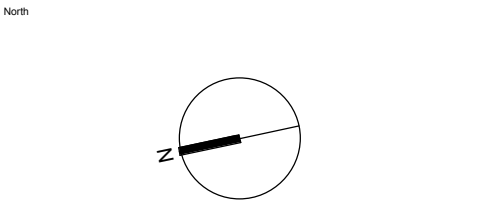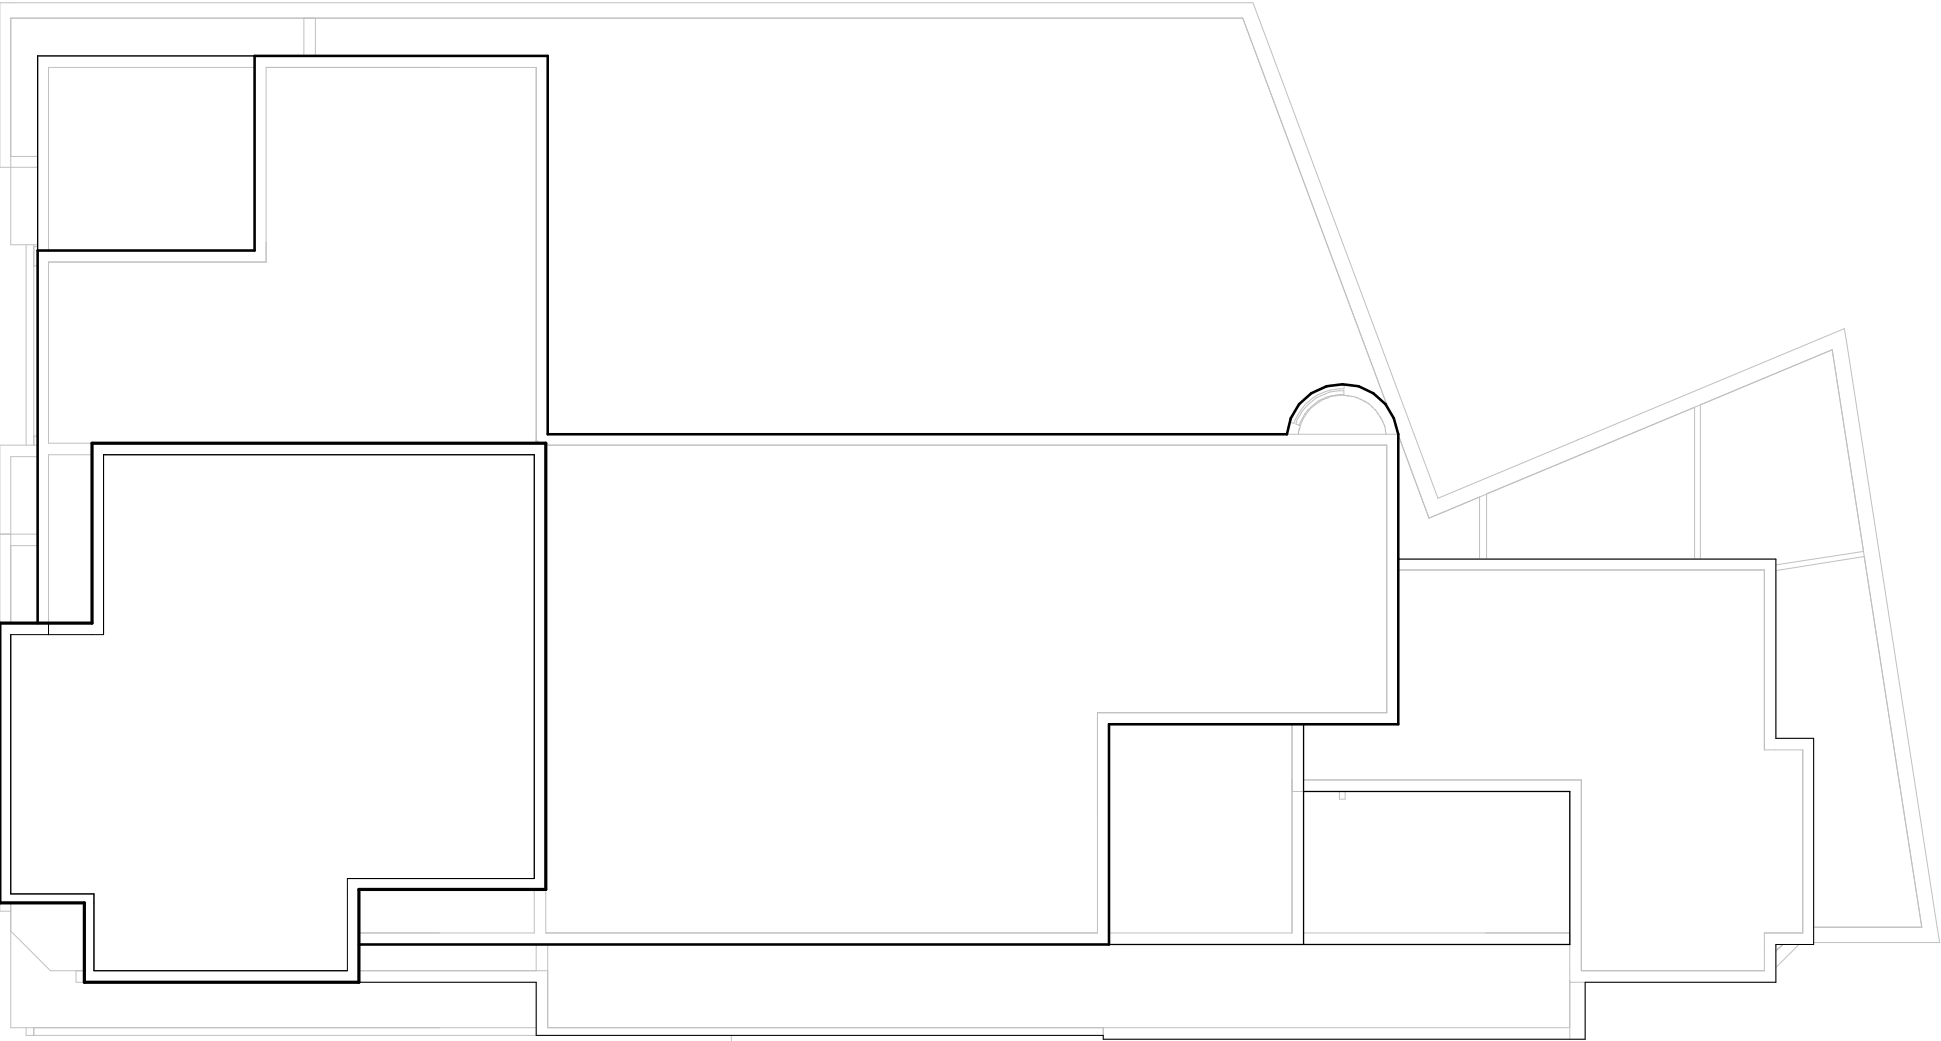

1	PD2	11.04.17	JC	AS
No.	Revision	Date	Initial	Chk'd

Notes:
1. Do not scale
2. Contractor to Check all dimensions and report omissions and errors to the Architect
3. EPR Architects accepts no liability for use of this drawing by parties other than the party for whom it was prepared or for purposes other than those for which it was prepared.
4. This drawing is issued in dwg/dgn format as an uncontrolled version to enable the recipient to prepare their own documents/drawings/models for which they are solely responsible. This drawing is based on project information current at the time of issue. EPR Architects Limited accepts no liability for any alterations or additions to or discrepancies arising out of any change to such project information that occurs to the information after it is issued by EPR Architects Limited.
5. This drawing does not contain shared coordinates and is not issued for coordination purposes.

EPR

architects

30 Millbank

London SW1P 4DU

+44 (0) 20 7932 7600

www.epr.co.uk

Greyfriars House
Reading

Existing Roof Level

For Information1 : 200 @ A311.04.17

Project No	Originator	Zone	Level	Type	Role	Number	Rev
10593 - EPR - 00 - 07 - DR - A - 0257							1

Garrard Street


Greyfriars Road

Residential Parking Spaces



Keyplan

North

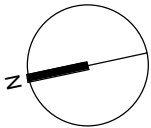

Notes:
1. Do not scale
2. Contractor to Check all dimensions and report omissions and errors to the Architect
3. EPR Architects accepts no liability for use of this drawing by parties other than the party for whom it was prepared or for purposes other than those for which it was prepared.
4. This drawing is issued in dwg/dgn format as an uncontrolled version to enable the recipient to prepare their own documents/drawings/models for which they are solely responsible. This drawing is based on project information current at the time of issue. EPR Architects Limited accepts no liability for any alterations or additions to or discrepancies arising out of any change to such project information that occurs to the information after it is issued by EPR Architects Limited.
5. This drawing does not contain shared coordinates and is not issued for coordination purposes.

1	PD 2	11.04.17	JC	AS
No.	Revision	Date	Initial	Chk'd

EPR
architects



30 Millbank
London SW1P 4DU
+44 (0) 20 7932 7600
www.epr.co.uk

Greyfriars House
Reading

Proposed Ground Floor


For Information 1 : 200 @ A3 11.04.17

Project No	Originator	Zone	Level	Type	Role	Number	Rev
10593	EPR	00	00	DR	A	0260	1

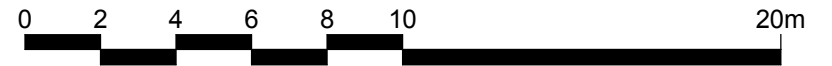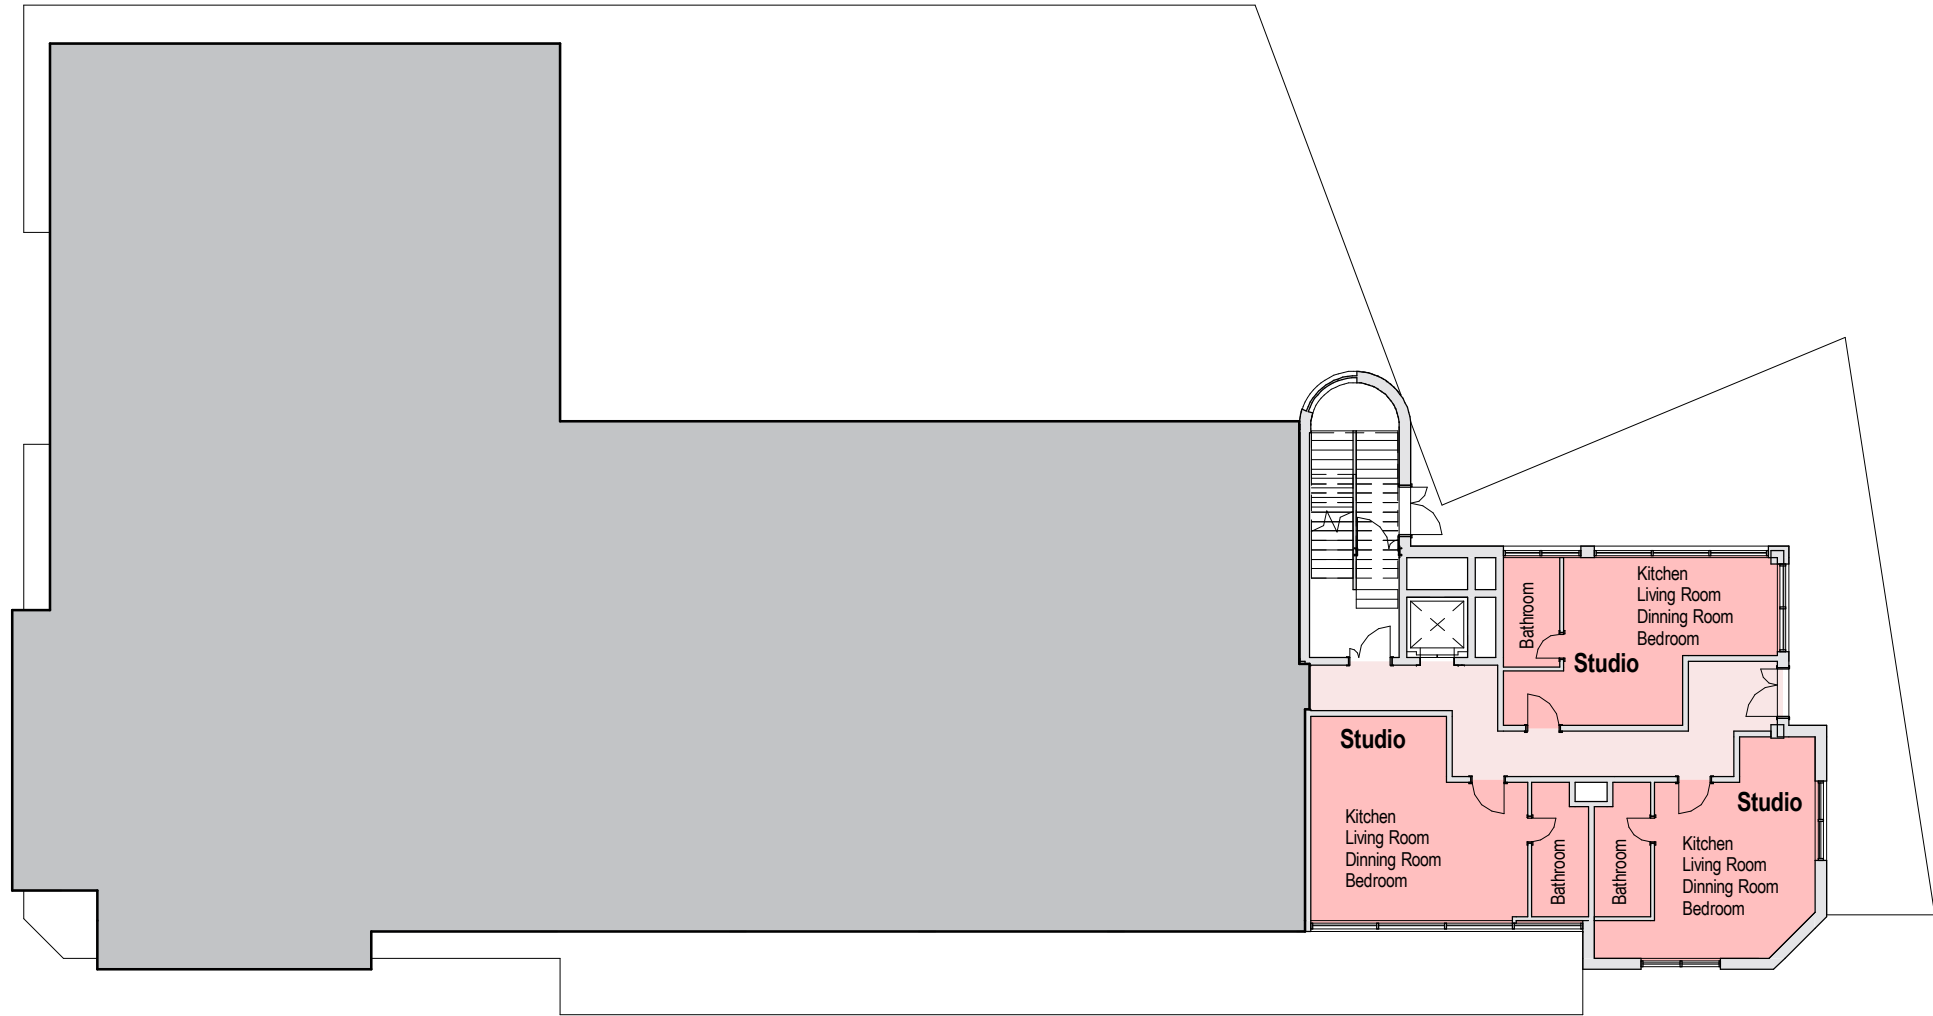

Keyplan

North

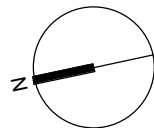

Notes:
1. Do not scale
2. Contractor to Check all dimensions and report omissions and errors to the Architect
3. EPR Architects accepts no liability for use of this drawing by parties other than the party for whom it was prepared or for purposes other than those for which it was prepared.
4. This drawing is issued in dwg/dgn format as an uncontrolled version to enable the recipient to prepare their own documents/drawings/models for which they are solely responsible. This drawing is based on project information current at the time of issue. EPR Architects Limited accepts no liability for any alterations or additions to or discrepancies arising out of any change to such project information that occurs to the information after it is issued by EPR Architects Limited.
5. This drawing does not contain shared coordinates and is not issued for coordination purposes.

1	PD 2	11.04.17	JC	AS
No.	Revision	Date	Initial	Chk'd



EPR
architects

30 Millbank
London SW1P 4DU
+44 (0) 20 7932 7600
www.epr.co.uk



Greyfriars House
Reading

Proposed First Floor

For Information				1 : 200 @ A3		11.04.17
Project No	Originator	Zone	Level	Type	Role	Number
10593 - EPR - 00 - 01 - DR - A - 0261						1

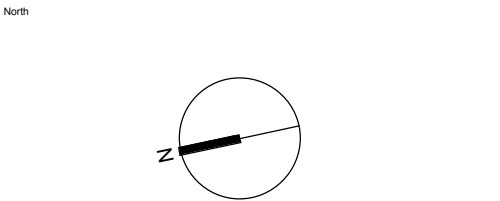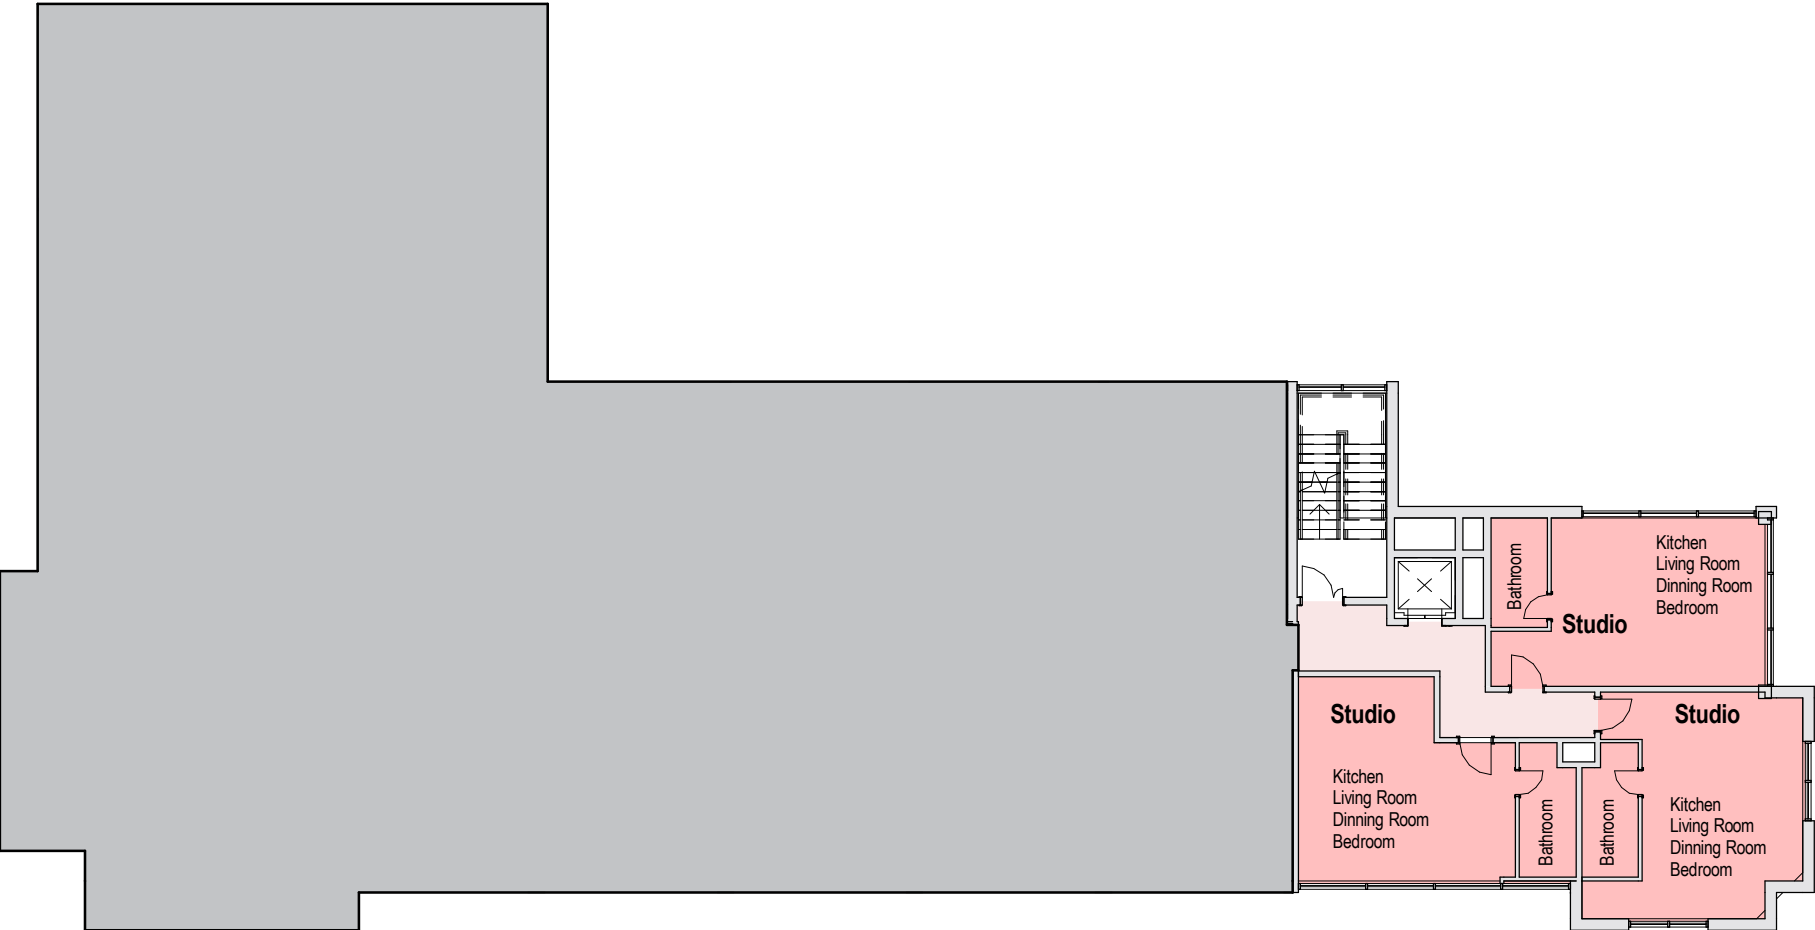

</

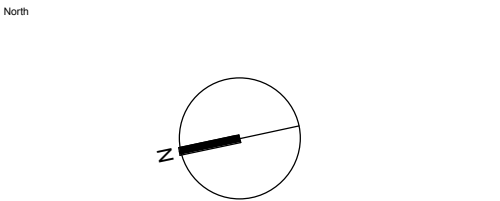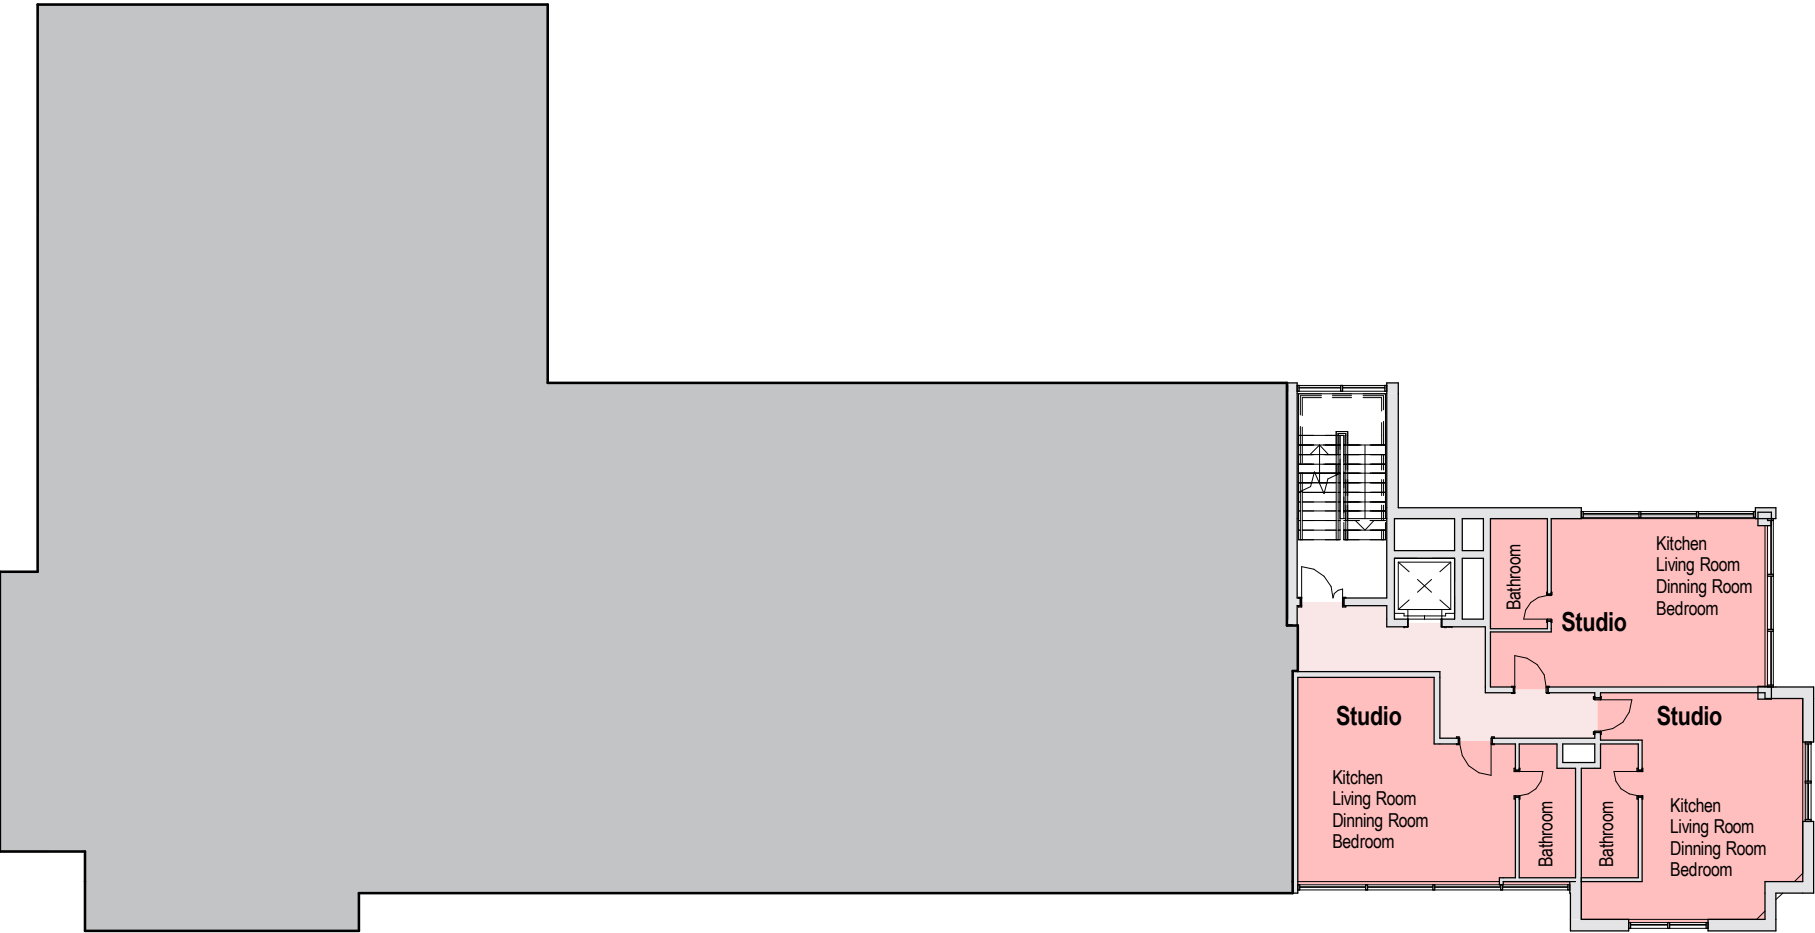

Notes:
1. Do not scale
2. Contractor to Check all dimensions and report omissions and errors to the Architect
3. EPR Architects accepts no liability for use of this drawing by parties other than the party for whom it was prepared or for purposes other than those for which it was prepared.
4. This drawing is issued in dwg/dgn format as an uncontrolled version to enable the recipient to prepare their own documents/drawings/models for which they are solely responsible. This drawing is based on project information current at the time of issue. EPR Architects Limited accepts no liability for any alterations or additions to or discrepancies arising out of any change to such project information that occurs to the information after it is issued by EPR Architects Limited.
5. This drawing does not contain shared coordinates and is not issued for coordination purposes.

EPR

architects

30 Millbank

London SW1P 4DU

+44 (0) 20 7932 7600

www.epr.co.uk


Greyfriars House
Reading

Proposed Third Floor

For Information1 : 200 @ A311.04.17

Project No	Originator	Zone	Level	Type	Role	Number	Rev
10593 - EPR - 00 - 03 - DR - A - 0263							1

1	PD 2	11.04.17	JC	AS
No.	Revision	Date	Initial	Chk'd

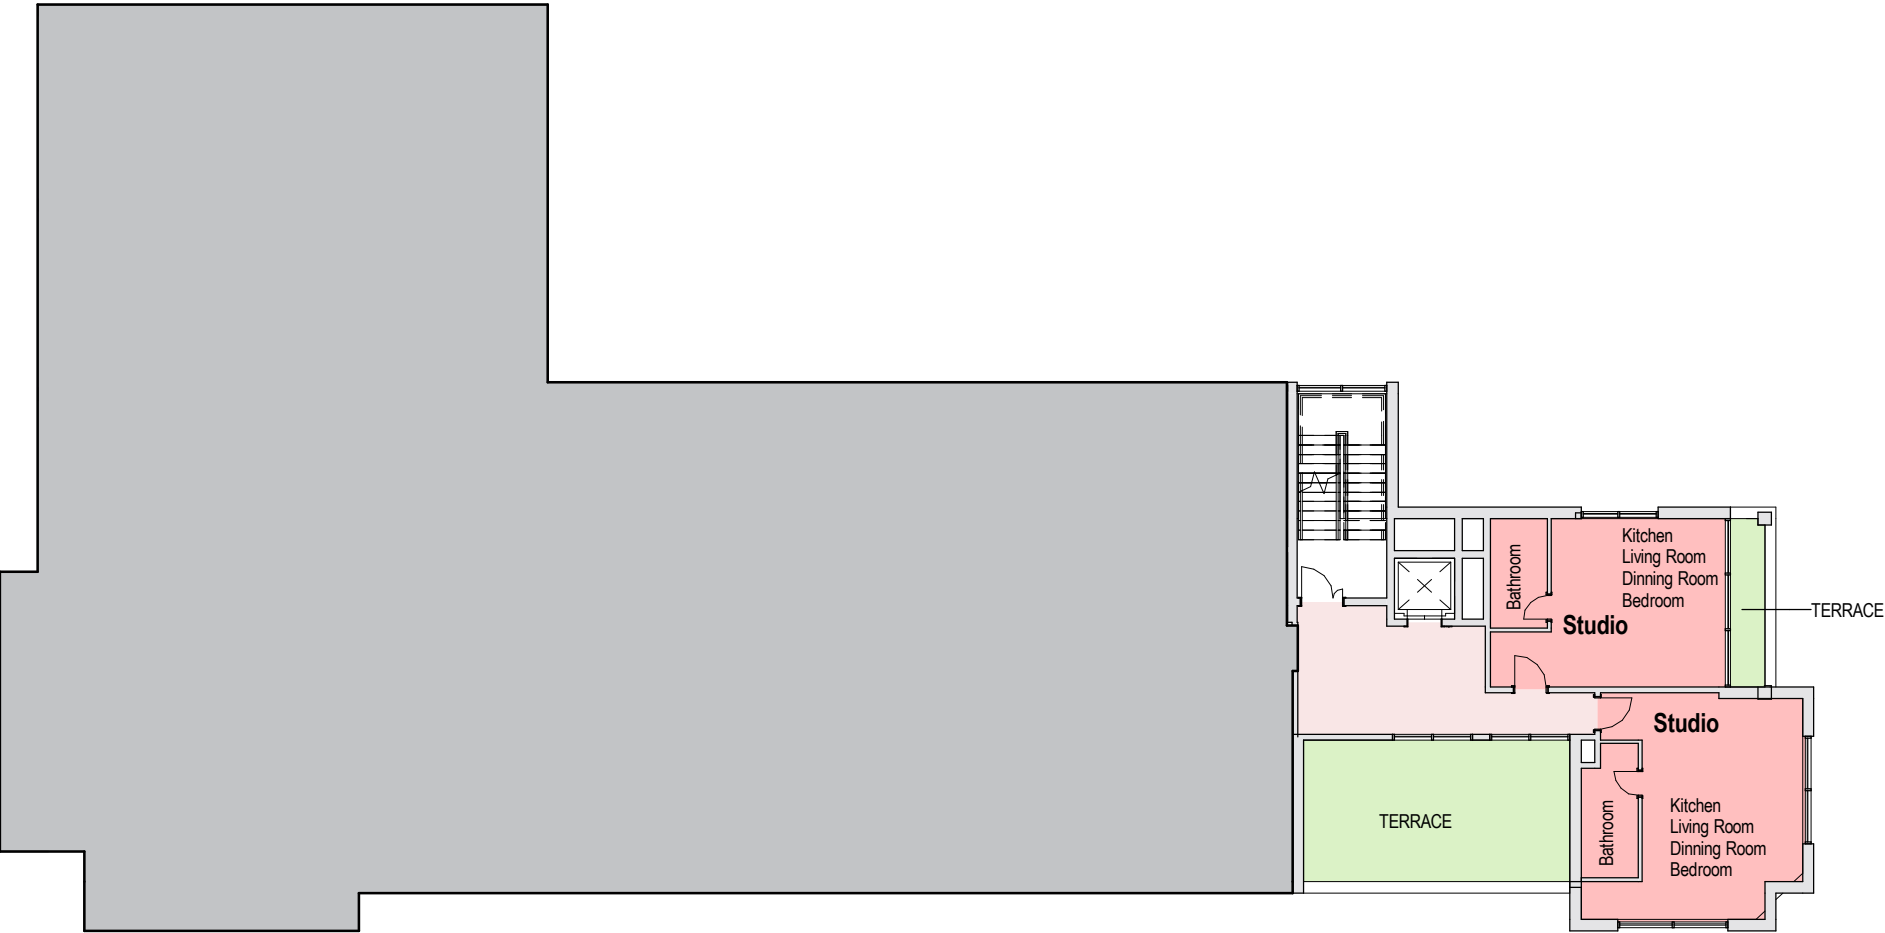

Keyplan

North

1

PD 2

11.04.17

JC

AS

No.	Revision	Date	Initial	Chk'd

Notes:

1. Do not scale

2. Contractor to Check all dimensions and report omissions and errors to the Architect

3. EPR Architects accepts no liability for use of this drawing by parties other than the party for whom it was prepared or for purposes other than those for which it was prepared.

4. This drawing is issued in dwg/dgn format as an uncontrolled version to enable the recipient to prepare their own documents/drawings/models for which they are solely responsible. This drawing is based on project information current at the time of issue. EPR Architects Limited accepts no liability for any alterations or additions to or discrepancies arising out of any change to such project information that occurs to the information after it is issued by EPR Architects Limited.

5. This drawing does not contain shared coordinates and is not issued for coordination purposes.

EPR

architects

30 Millbank

London SW1P 4DU

+44 (0) 20 7932 7600

www.epr.co.uk

Greyfriars House

Reading

Proposed Fourth Floor

For Information

1 : 200 @ A3

11.04.17

Project No	Originator	Zone	Level	Type	Role	Number	Rev
10593	- EPR	- 00	- 04	- DR	- A	- 0264	1