



©The Barn Partnership Ltd
This drawing is the sole property of The Barn Partnership Ltd
and no part may be reproduced without their written consent
ONLY SCALE FROM THIS DRAWING FOR THE PURPOSES OF A PLANNING APPLICATION
Report any discrepancies prior to starting on site.
Drawing to be read in conjunction with all relevant consultant information



Mapping contents (c) Crown copyright and database rights 2020 Ordnance Survey 100035207

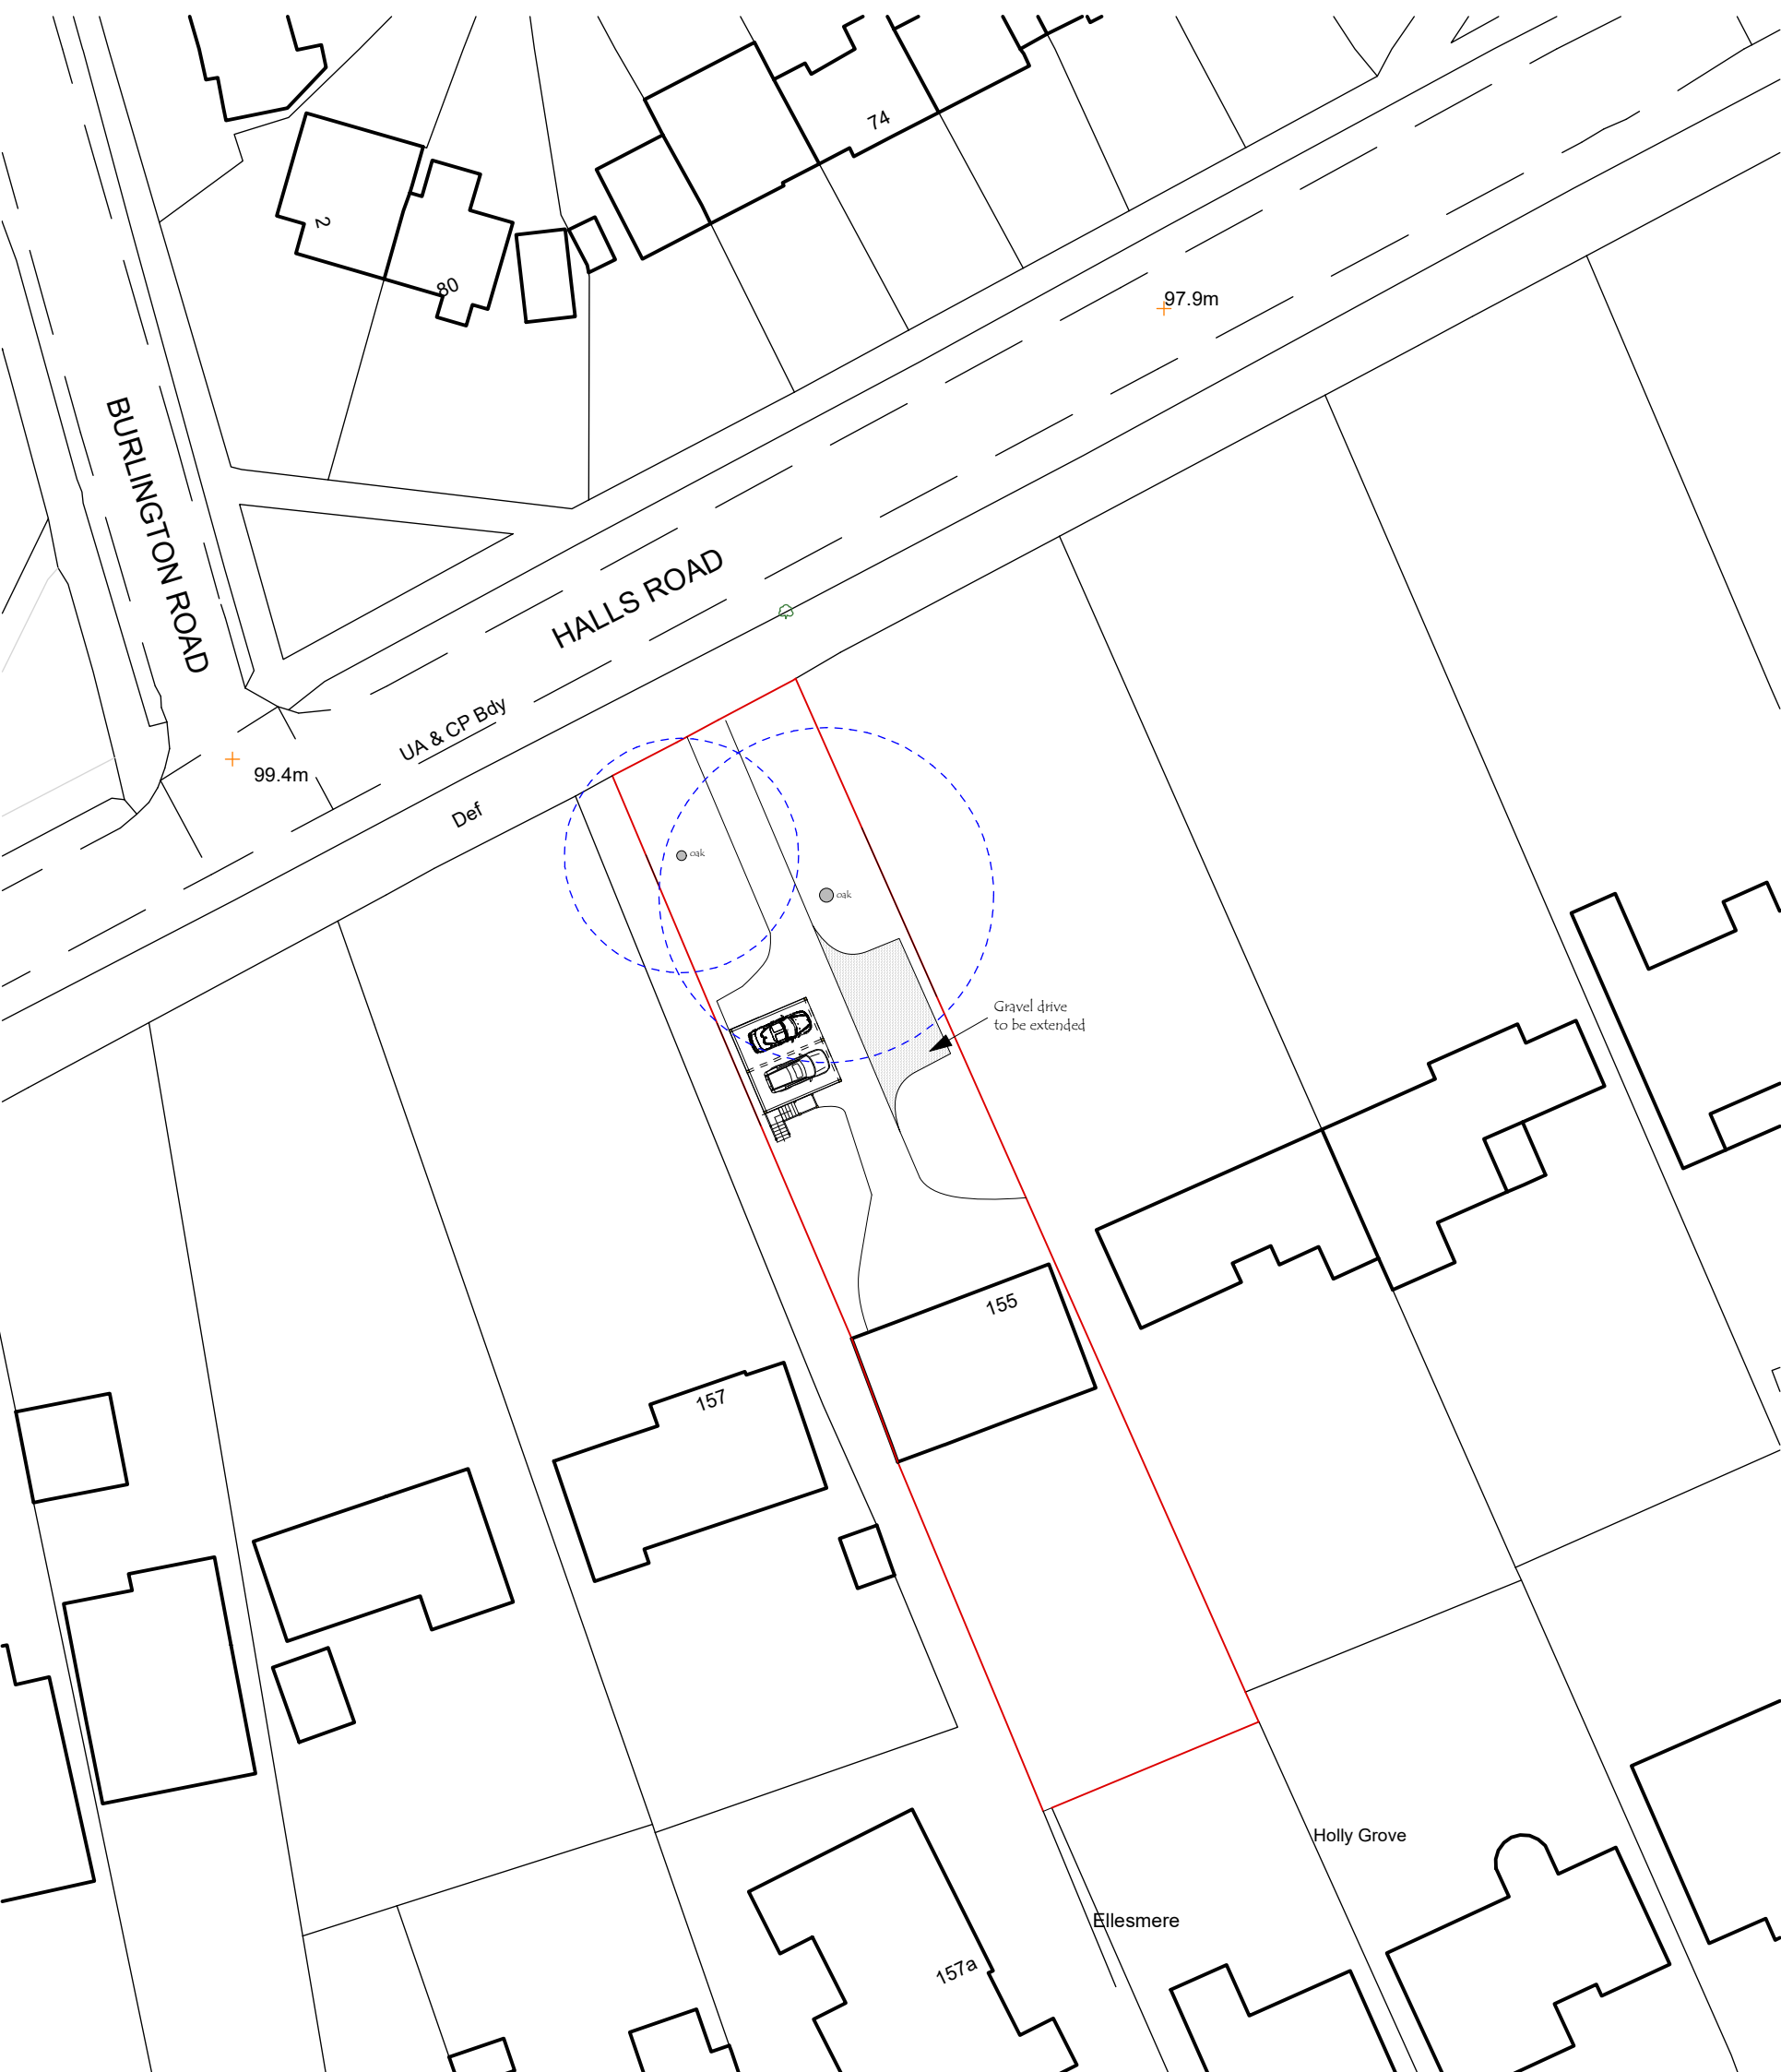

Location plan 1-1250

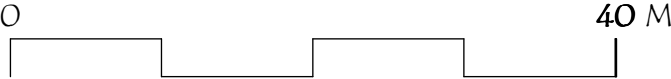

Block plan 1-500

A - planning issue

	Brooks Farm Bath Road Beenham Reading, Berks. RG7 5JB Tel: 0118 930 6633 info@thebarnpartnership.co.uk	
Client		
Mr & Mrs MacCombie		
Title 155 Halls Road, Tilehurst Reading RG30 4QD		
Drawing		
Location and block plans		
Job No.	Scale	
920 - 02A	1:1250 1:500 @ A3	
Date	Drawn	
Feb - 20	ADT	