


All dimensions are to be checked on site before work commences.
Figured dimensions to be taken in preference to scaled dimensions.
If in doubt please ask.
© Copyright reserved.

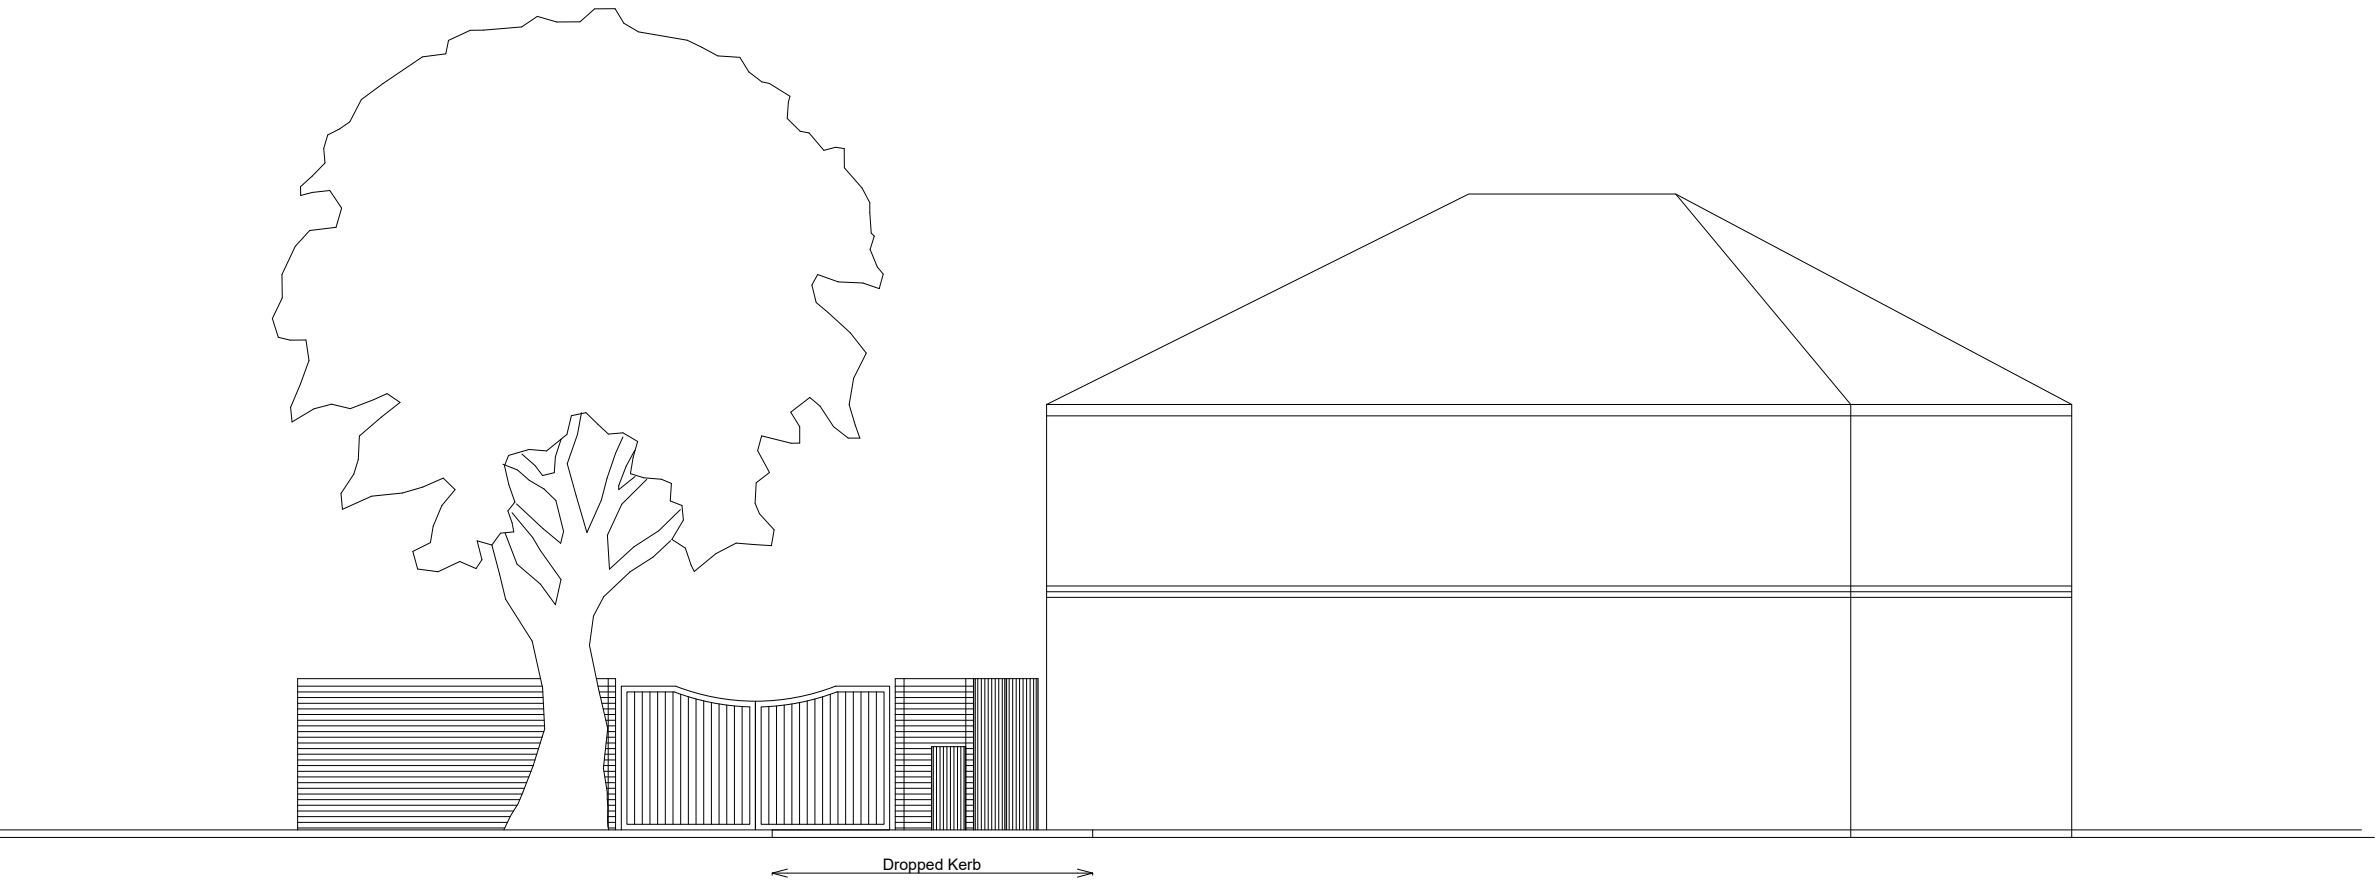

PROPOSED ENTRANCE ELEVATION - OPTION 6

51°26'59.8"N 1°00'01.9"W
0 1 m 2 m 3 m 4 m 5 m
SCALE: 1:100 @ A3

P2	Planning Submission	29/04/2020	CM
P1	Pre-Submission Client Issue	24/04/2020	EC
Rev	Notes	Date	Initial
Status		PLANNING	
r r robert rigby architects 42 Portman Road, Reading, Berks RG30 1EA Telephone: 0118 95770 10 Fax: 0118 95770 19 E-Mail: enquiries@rigbyarchitects.com			
Project: Proposed Revised Entrance 19 Parkside Road Reading RG30 2BT			
Client Richard Stimpson			
Drawing Title: Kearsley Road Entrance Elevation as Proposed Option 6			
Scale:	1:100@A3	Dwg. No.:	Rev.:
Drawn by: EC		2001-007	P2
Date: APR 2020			