


Site Location
Scale 1:1250



Site Location
Scale 1:500



Block Plan
Scale 1:200

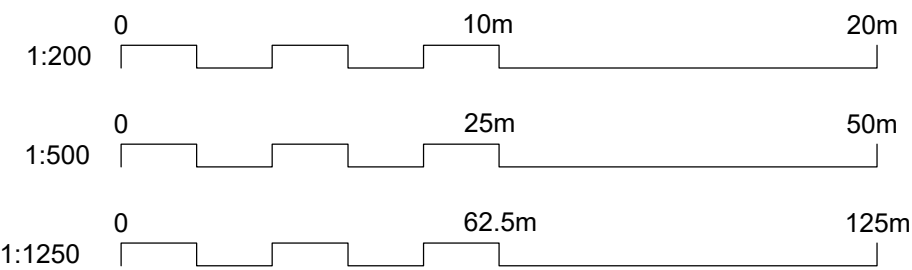

Notes

1. All materials to match existing.

2. All dimensions shown are structural build sizes not finished sizes.

3. Do not scale from this drawing (other than for planning purposes).

4. The Contractor is to verify all dimensions before setting out, commencing work or placing orders.

5. Any discrepancies to be reported to M3 Architectural Design Ltd.

OS Map Licence

Crown copyright 2018. Supplied by Copla Ltd., trading as UKPlanningMaps.com a licensed Ordnance Survey partner (100054135). Data licenced for 1 year, expiring 02 March 2021. Unique plan reference: v1c/435780/590841

Rev

Date

Description

M3

architecturaldesign

Project

Proposed Extension

105 Callington Road

-

Client

-

Drawing Title

Site Location and Block Plan

Date

10.02.20

Drawing No.

1678-100

Rev

-

Page Size

A1

Scale

AS SHOWN

M3 Architectural Design Ltd

Basepoint Centres Ltd

377-399 London Road Camberley GU15 3HL

t:01276 300024

e: info@m3architecturaldesign.co.uk

w: www.m3architecturaldesign.co.uk

© 2020 M3 Architectural Design Ltd