

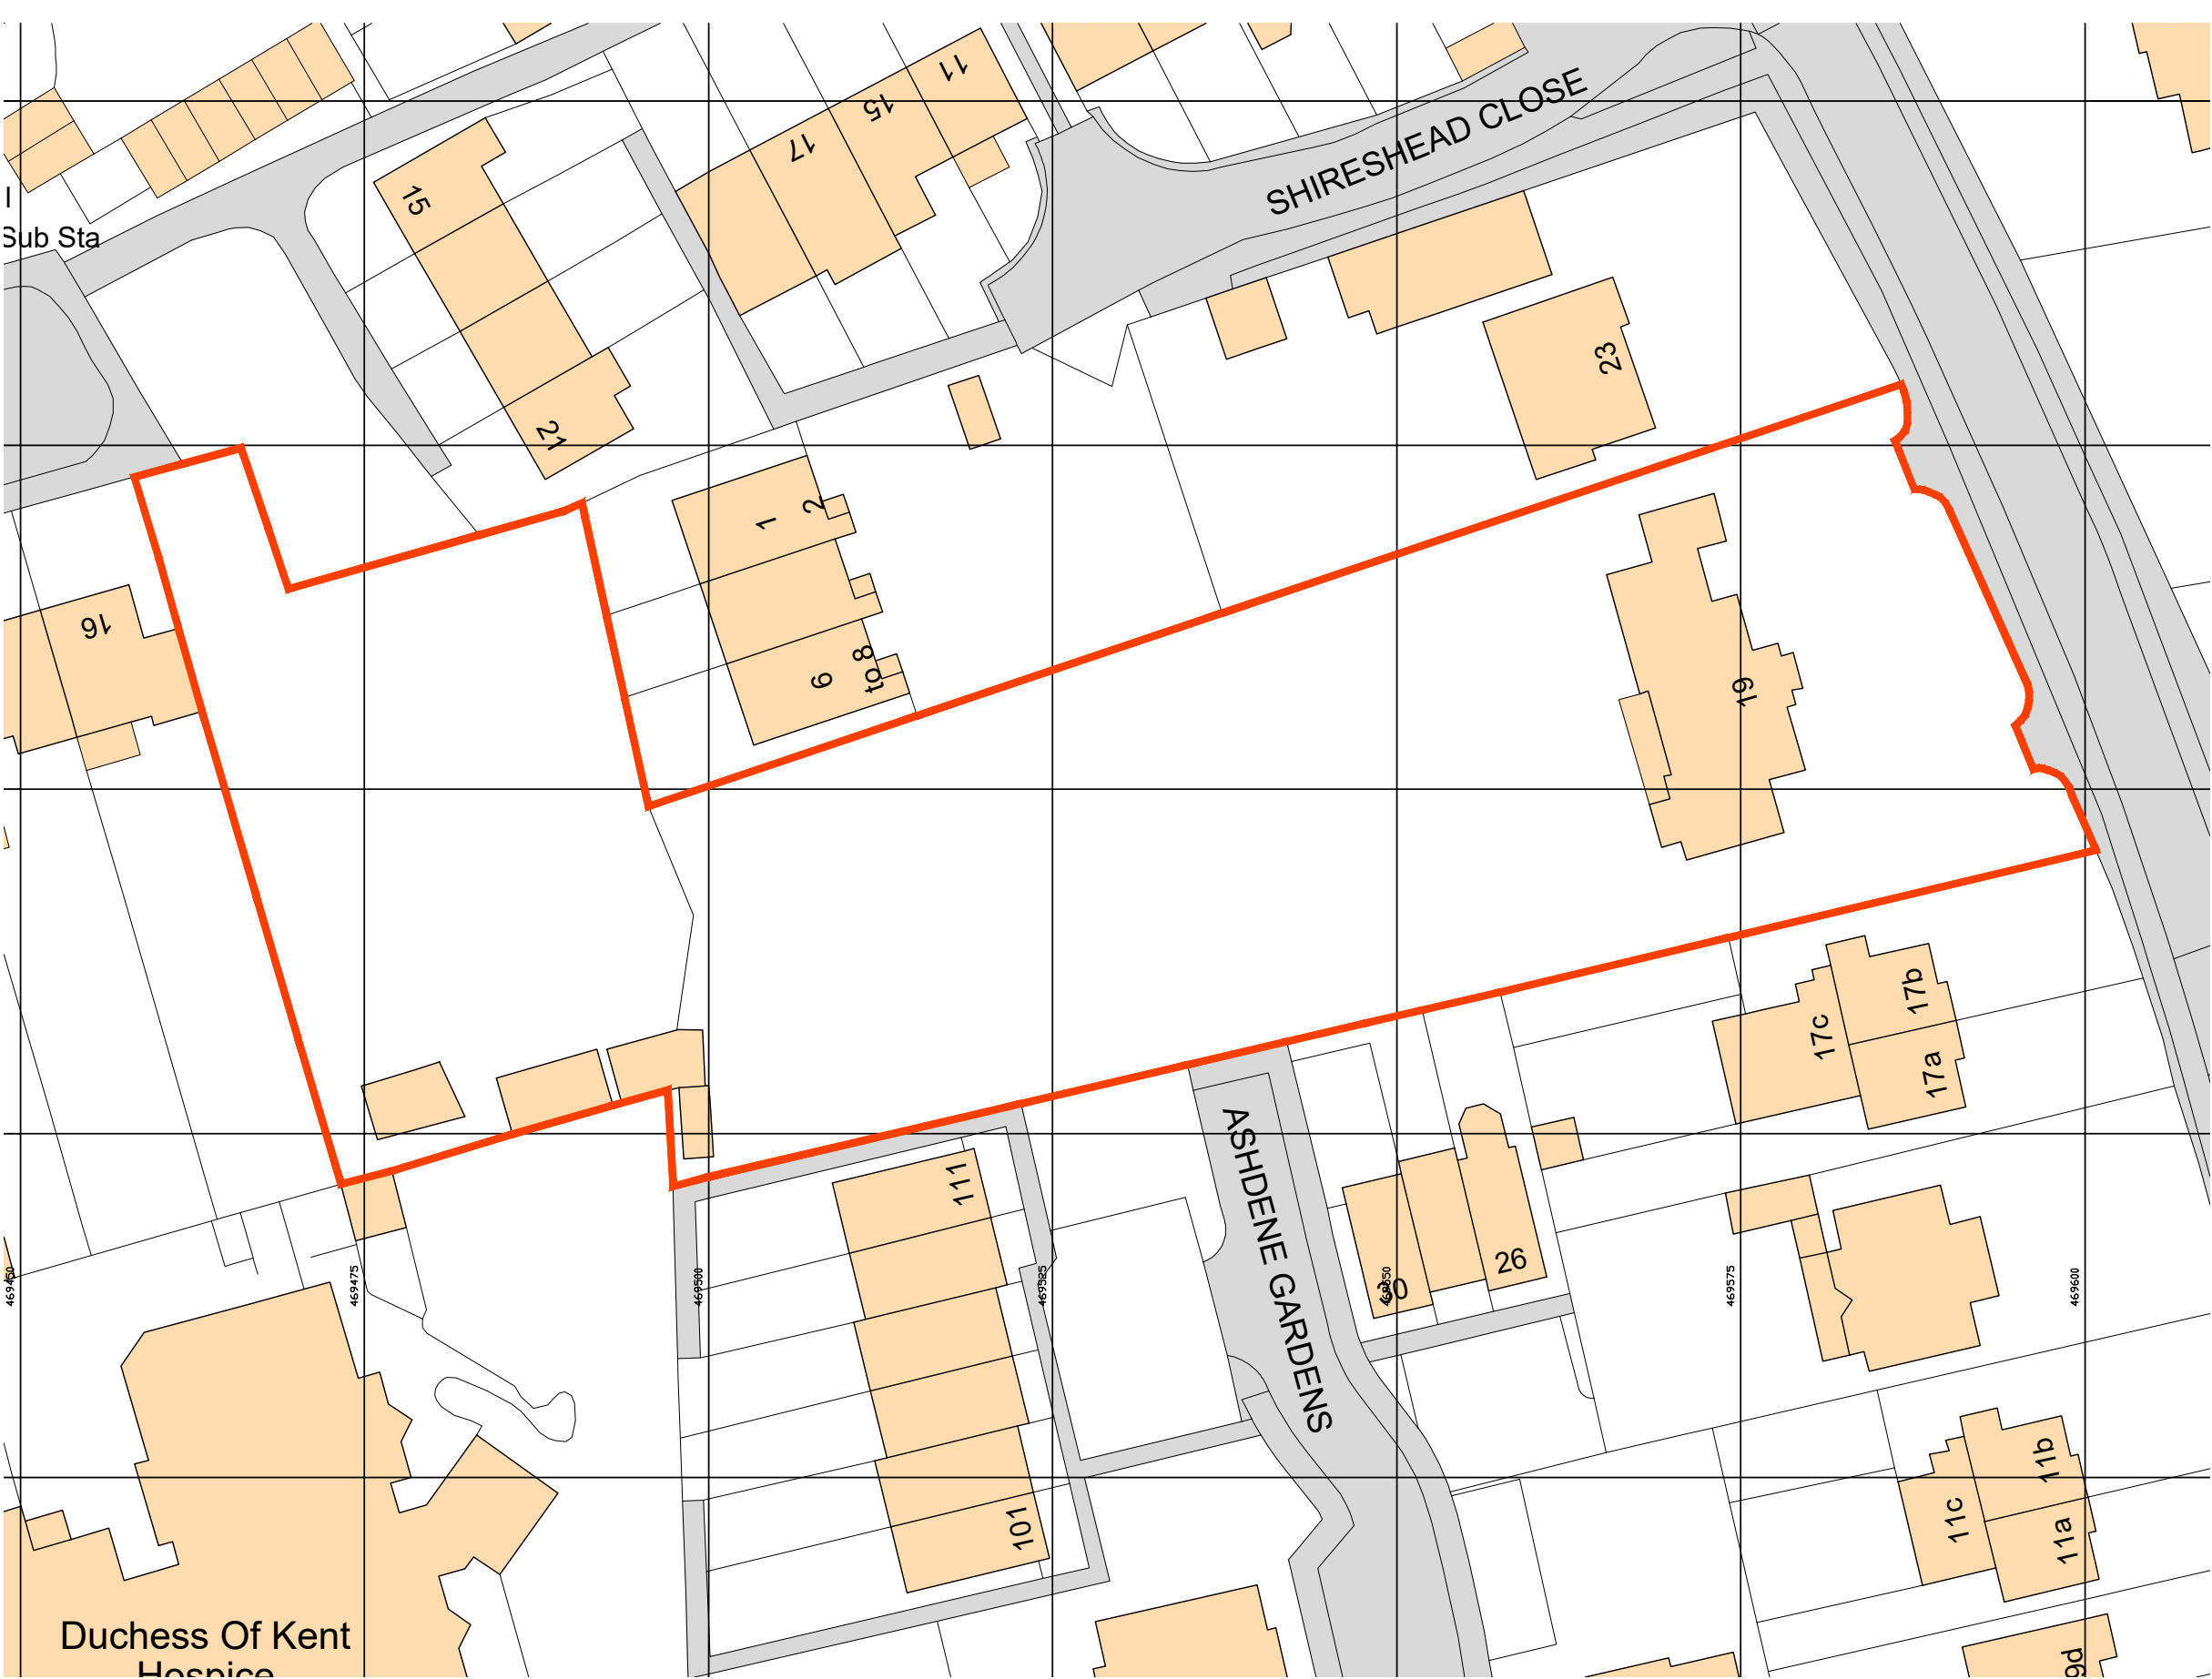


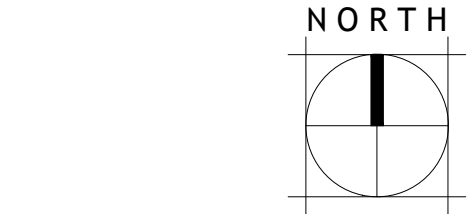

All dimensions are to be checked on site before work commences.
Figured dimensions to be taken in preference to scaled dimensions.
If in doubt please ask.
© Copyright reserved.

Block Plan 1:500 @ A3

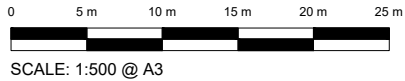

A	First Issue	23/01/2020	CM
Rev	Notes	Date	Initial
Status			
FEASIBILITY			
robert rigby architects			
		42 Portman Road, Reading, Berks RG30 1EA	
		Telephone: 0118 95770 10	
		Fax: 0118 95770 19	
		E-Mail: enquiries@rigbyarchitects.com	
Project:			
Redevelopment of 19 Parkside Road			
19 Parkside Road			
Reading			
Berks RG30 2BT			
Client			
MR STIMPSON			
Drawing Title:			
EXISTING BLOCK PLAN			
Scale: 1:500@A3		Dwg. No.: 2001-110	Rev.: A
Drawn by: CM			
Date: JAN 2020			