
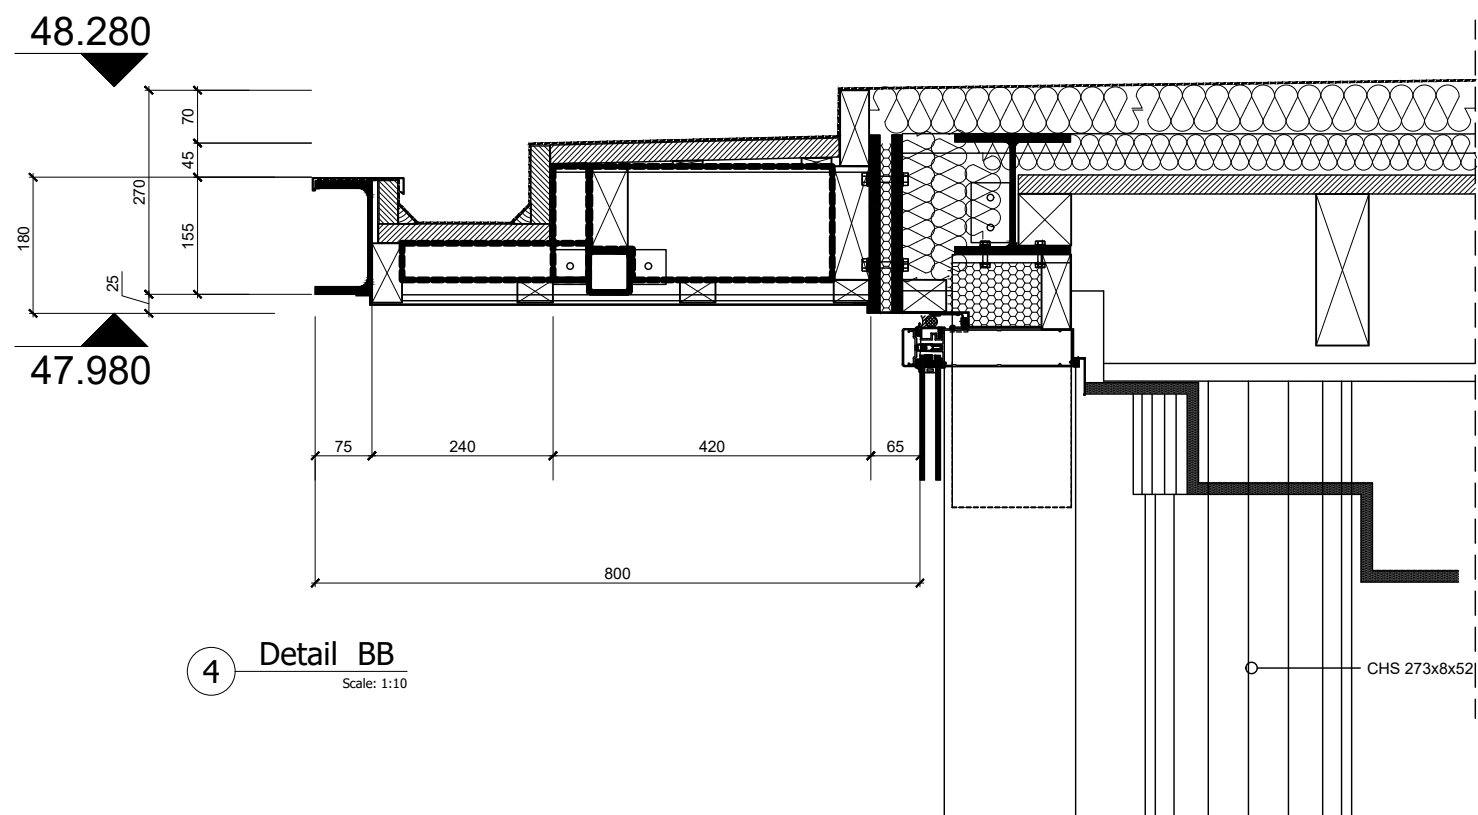
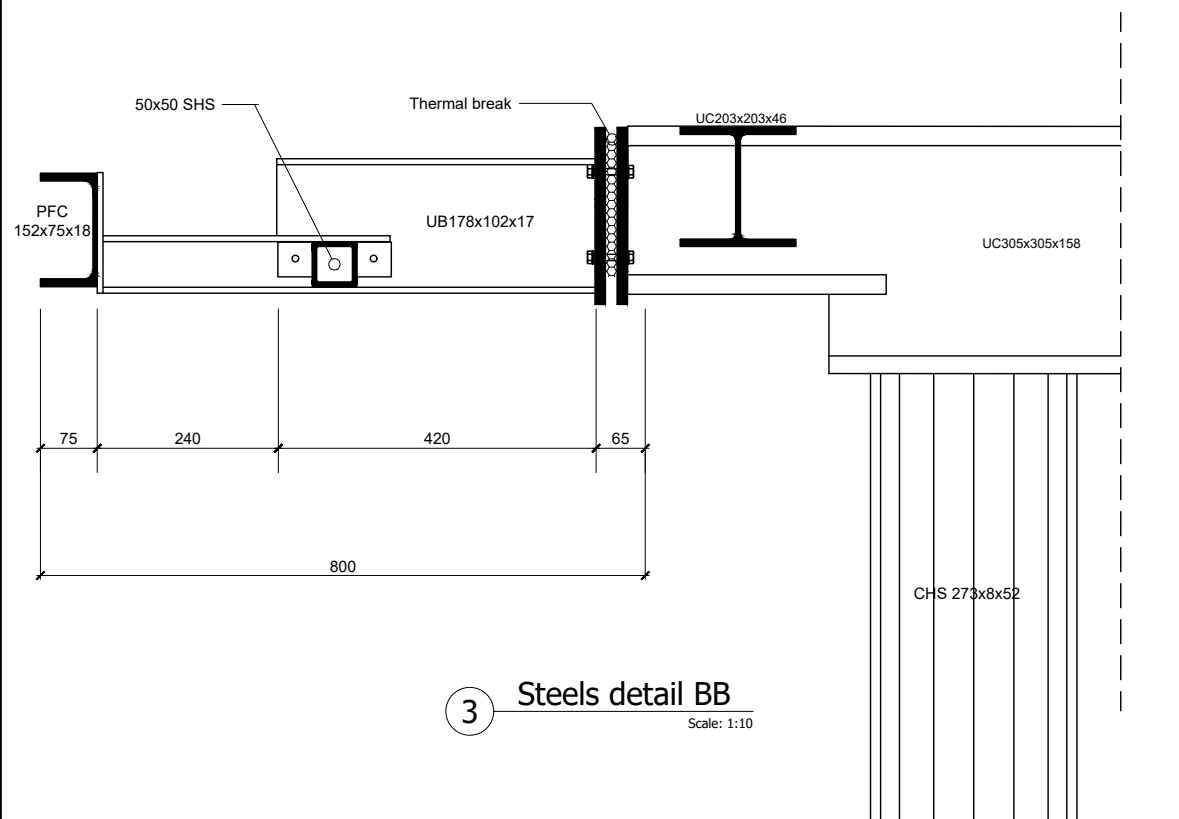
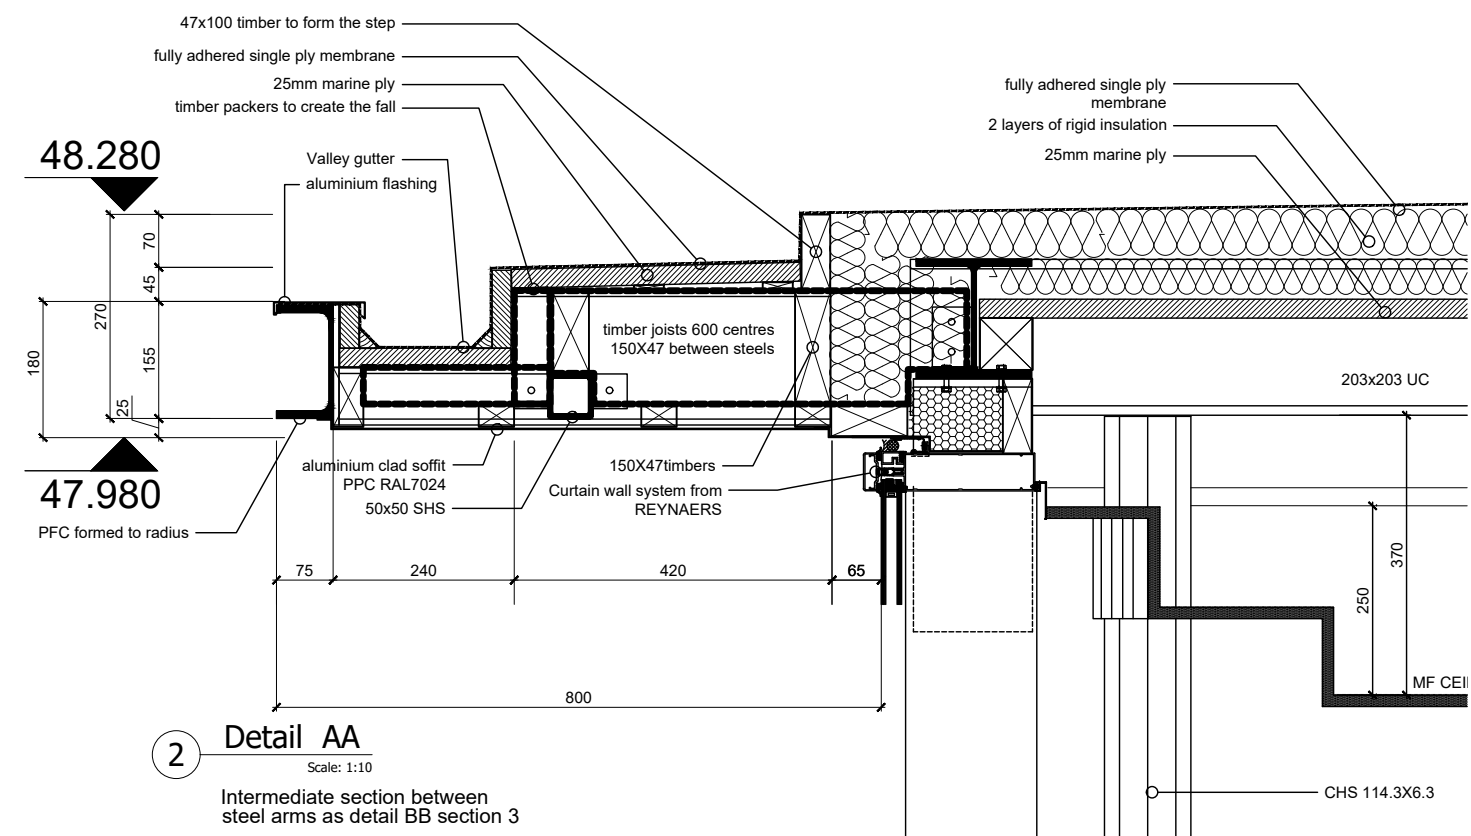


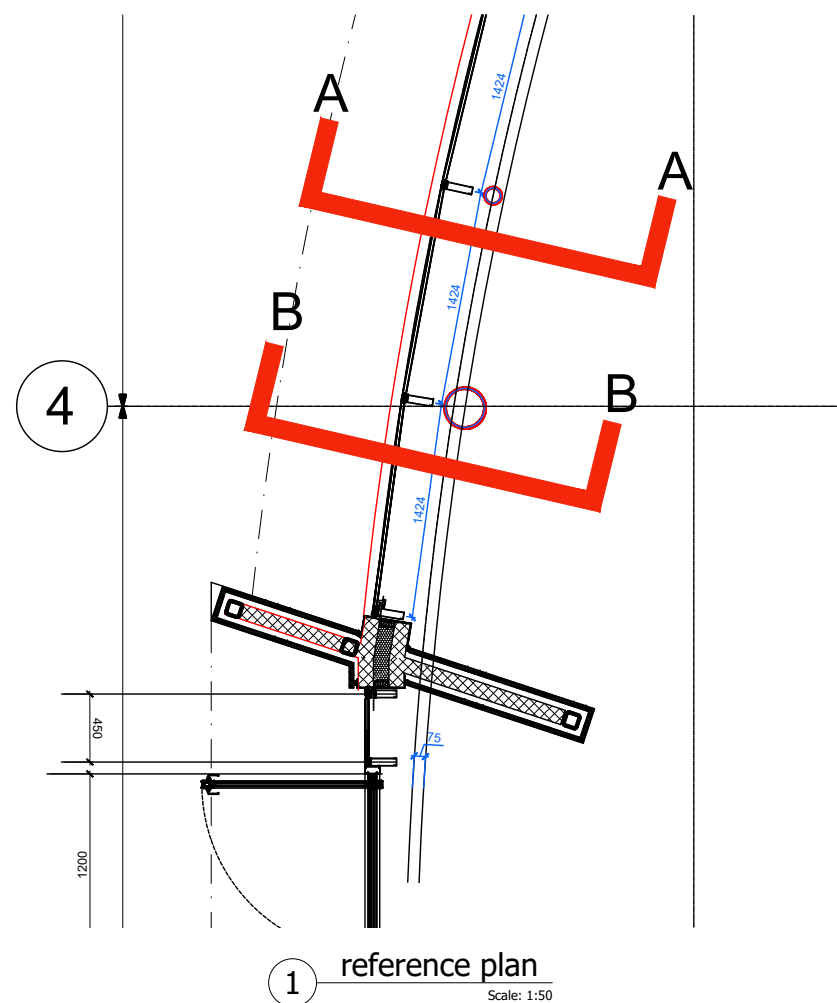

- ## NOTES

- 1 No deviation may be made from the details shown on this drawing without prior permission of the architects. Any discrepancy found between this drawing and anyother document should be referred immediately to the architects. IF IN ANY DOUBT ASK.
- 2 This drawing is to be removed from currency immediately a revised version is issued.
- 3 All rights described in chapter IV of the Copyright, Desings and Patents Act of 1988 have been generally asserted.

REVISIONS

PLANNING		
JBKS Architects		
architects urban designers landscape and product designers		
Suite 1, Parkwood Stud, London Road, Aston Rowant, Oxon, OX49 5SP		
Tel: (01844) 350101		
Job	Greyfriars Church, Reading	
title	Canopy detail - Eaves details	
scale	1:10 @ A3	1:5 @ A1
date	October 2019	
no	GRE-4 336	