


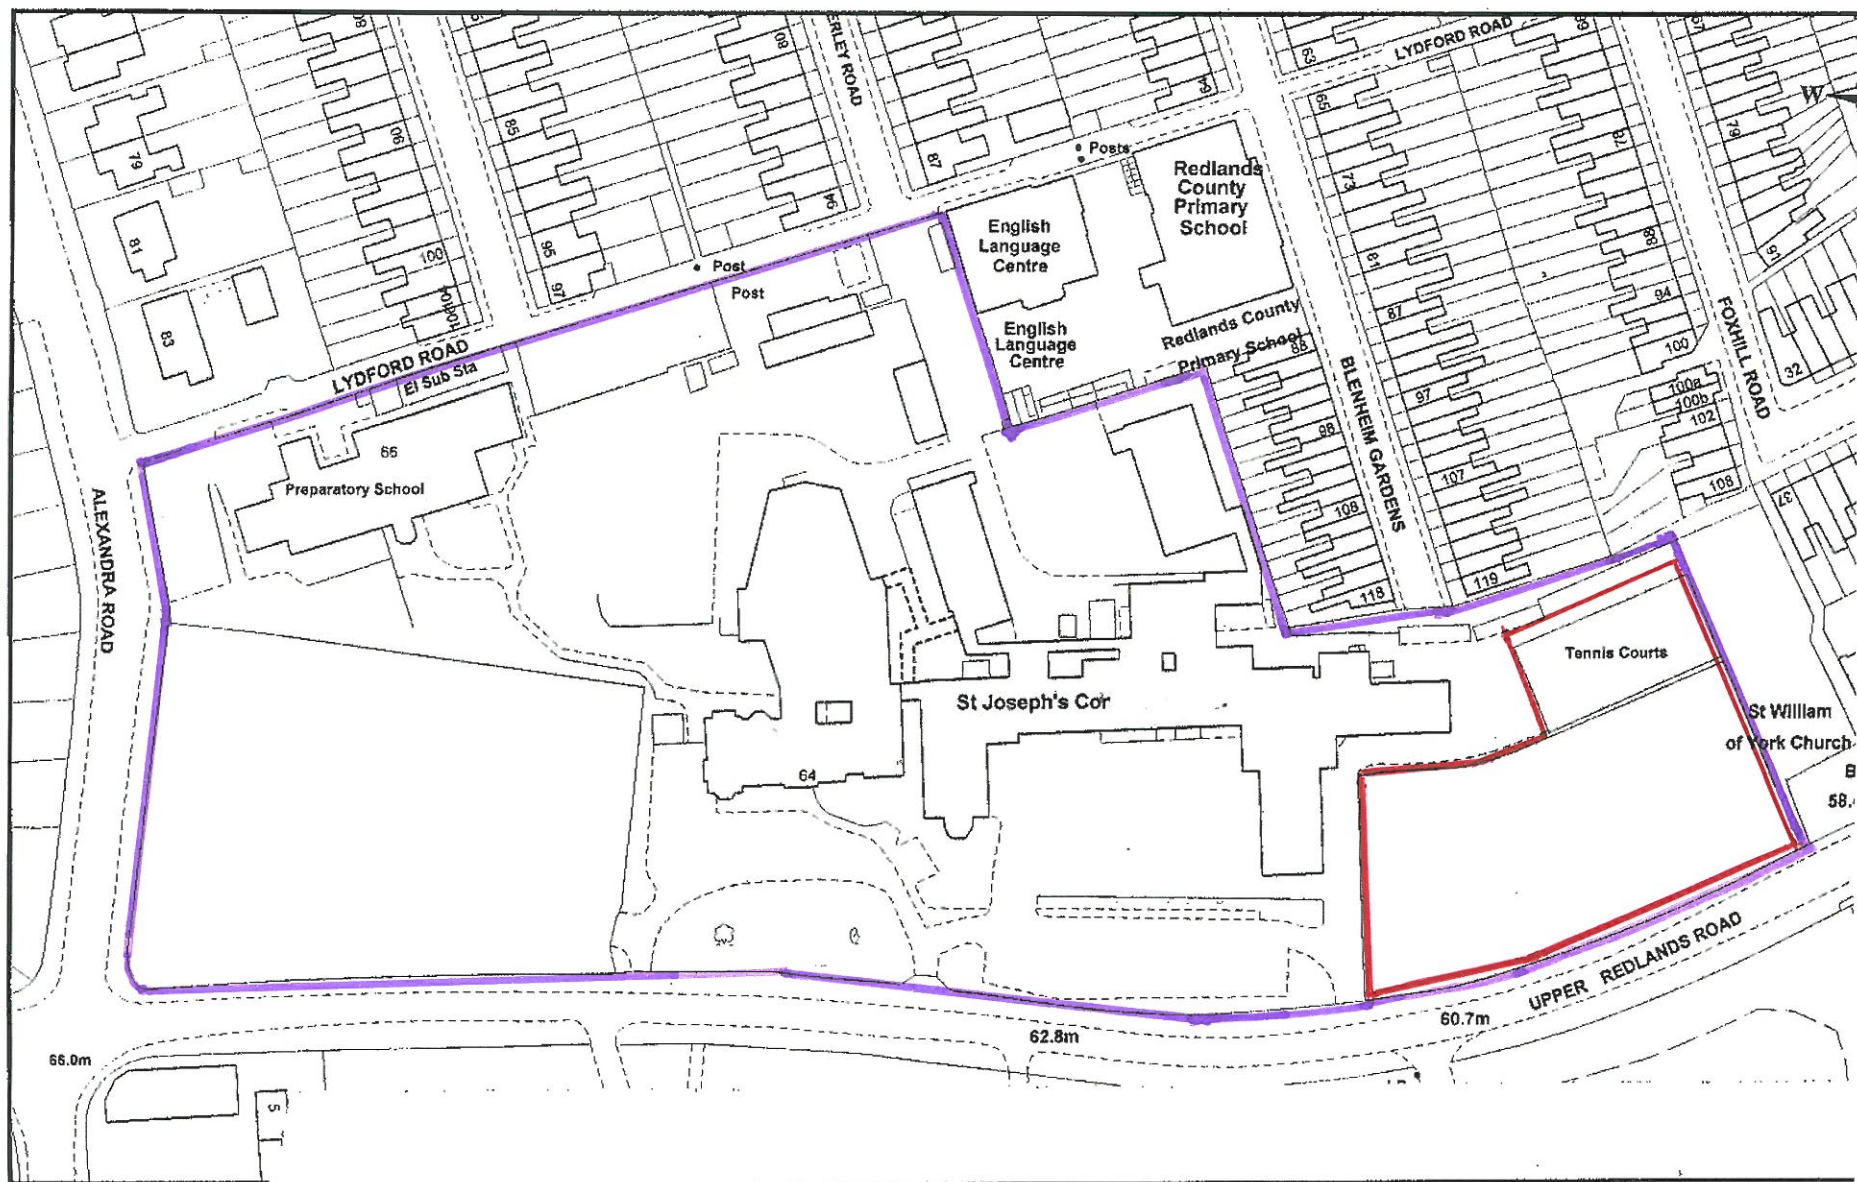

Title: Location Plan
64 Upper Redlands Road, Reading

Date: 24/02/2003
Scale: 1:1250