



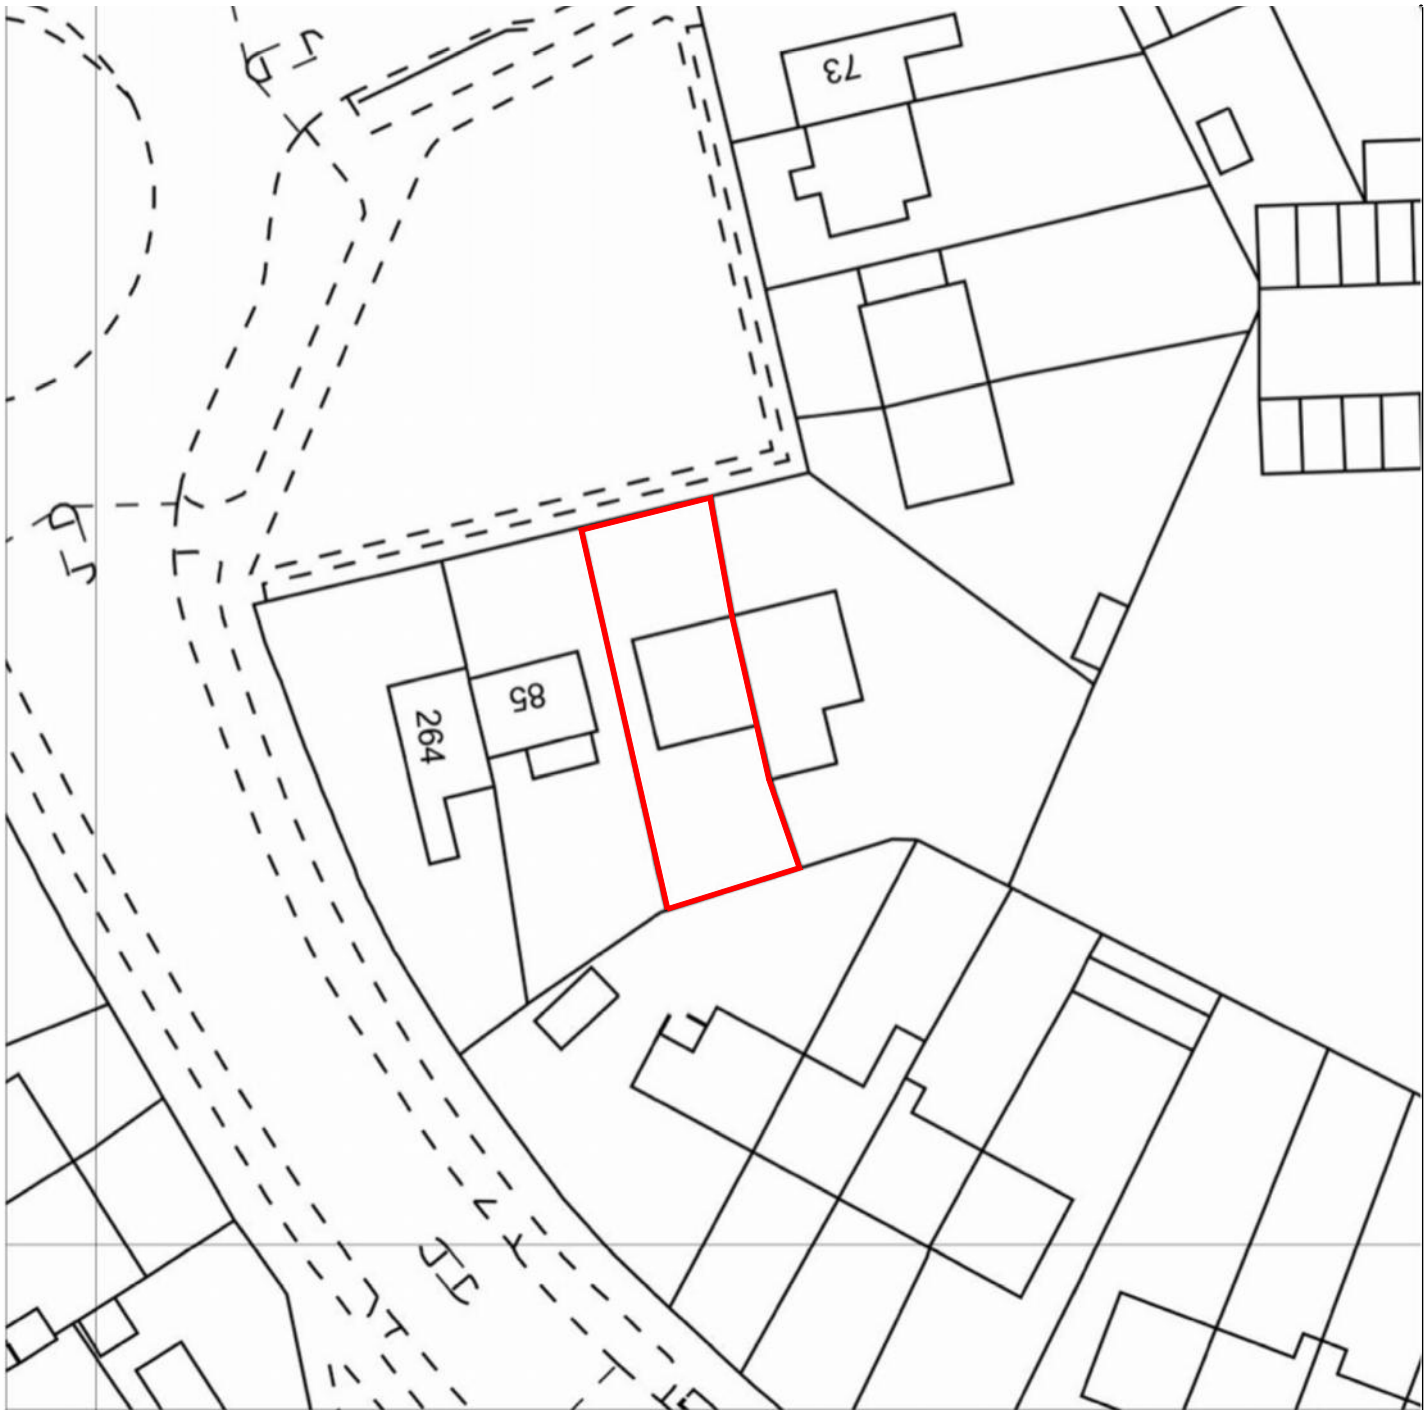


Produced 26 Aug 2020 from the Ordnance Survey MasterMap (Topography) Database and incorporating surveyed revision available at this date.

The representation of a road, track or path is no evidence of a right of way. The representation of features as lines is no evidence of a property boundary.

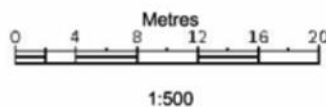

83, Virginia Way, Reading
RG30 3QR

Supplied by: **Stanfords 26 Aug 2020**
Licence: © Crown Copyright and
database rights 2020 OS100035409
Order Licence Reference: OI1418454
Centre coordinates: 468641 171936

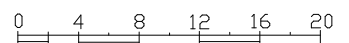

LOCATION PLAN

SCALE 1:500

Job	EXTENSION AND ALTERATION TO 83 VIRGINIA WAY READING RG30 3QR			pioneer designs ltd 17 Kingswood Court, Reading RG30 2AU 01183475590 / 07725338742 pioneerdesignsltd@gmail.com	
Client	MR SAID NASSER RAHMANI				
Drawing	LOCATION PLAN				
Date	AUGUST 2020	Scale	1:500	Dwg. No.	200804-1
Date					Revisions