

A3

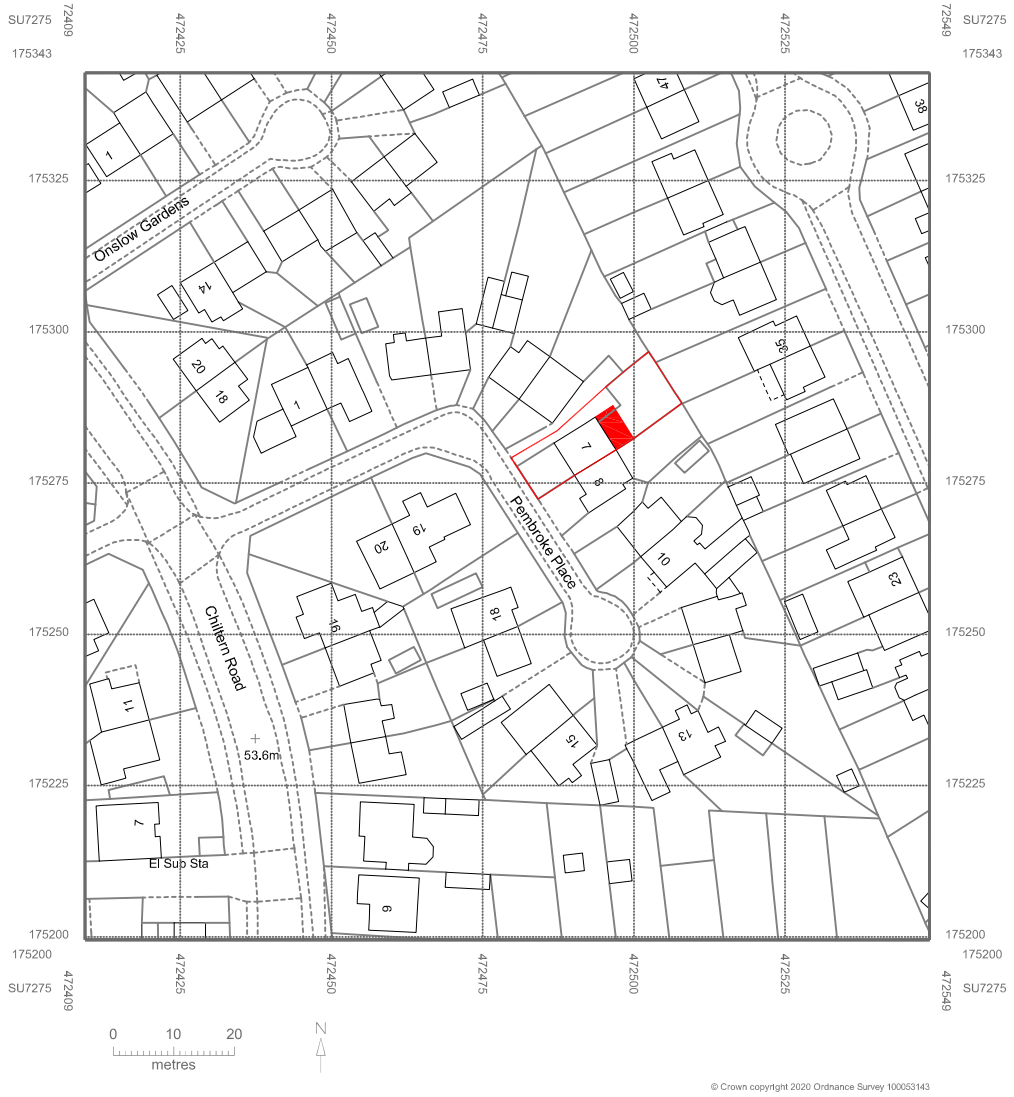

Location Plan
Scale 1:1250

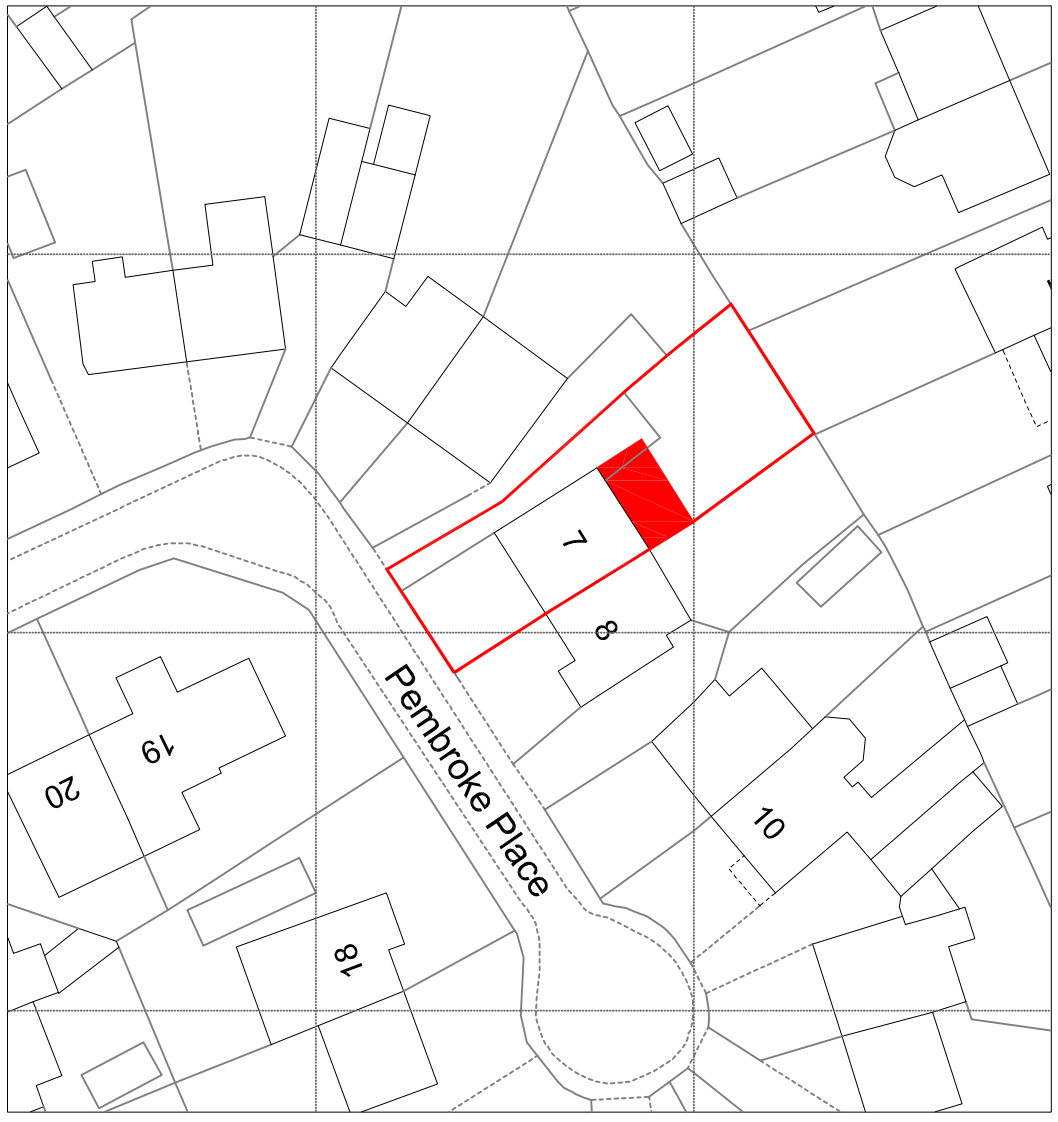

Block Plan
Scale 1:500

0 10m 20m
Scale 1:500

0 25m 50m
Scale 1:1250

	Revisions		Date

NOTES

This drawing is to be scaled for planning purposes only.

All dimensions are in millimeters unless noted otherwise.

This drawing to be read in conjunction with drawings 001 to 006

NORTH

All dimensions to be checked on site prior to the commencement of any construction.
This drawing may not be reproduced in any part or form without the written consent of KJC CAD & Draughting Services Ltd.

ALL COPYRIGHTS RESERVED

Client

Mr. & Mrs. Mayo

Project Name and Address

7 Pembroke Place,
Caversham,
Reading.
RG4 5HU

Location and Block Plans

4 Vale View,
Charvil,
Berkshire.
RG10 9SJ

Tel: 01189672466
Mobc 07866589043
e-mail: kjc.cads@ntlworld.com

KJC CAD and Draughting Services Ltd

Status	Drg No.	Rev
For Approval	K137-001	/
Date: Feb 2020		
Scale: As shown @ A3		