





FRONT

Open Porch re-designed
over new doorway

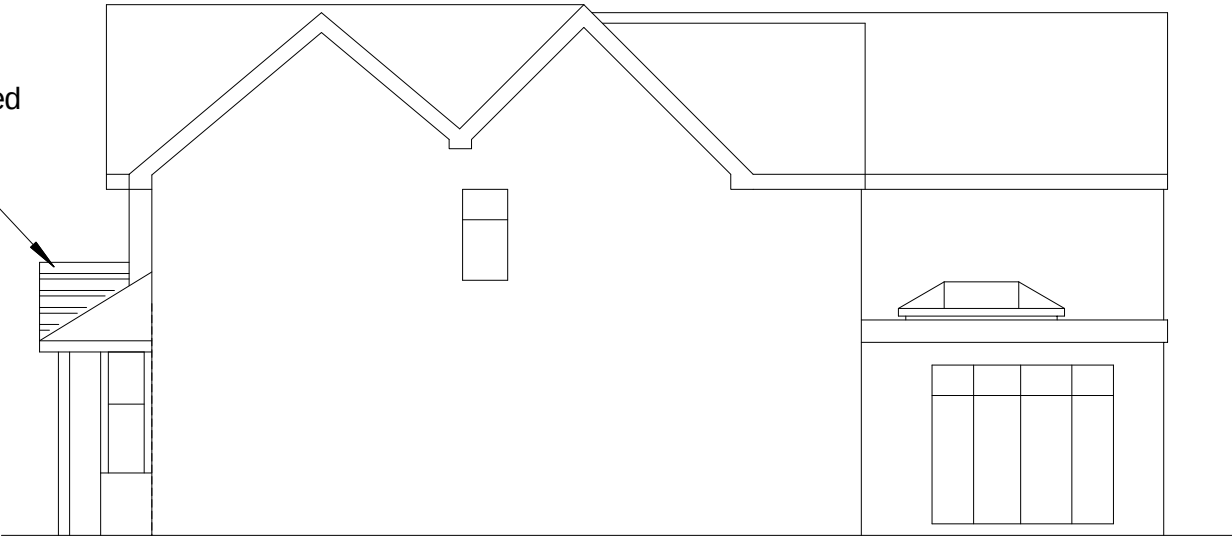

SIDE

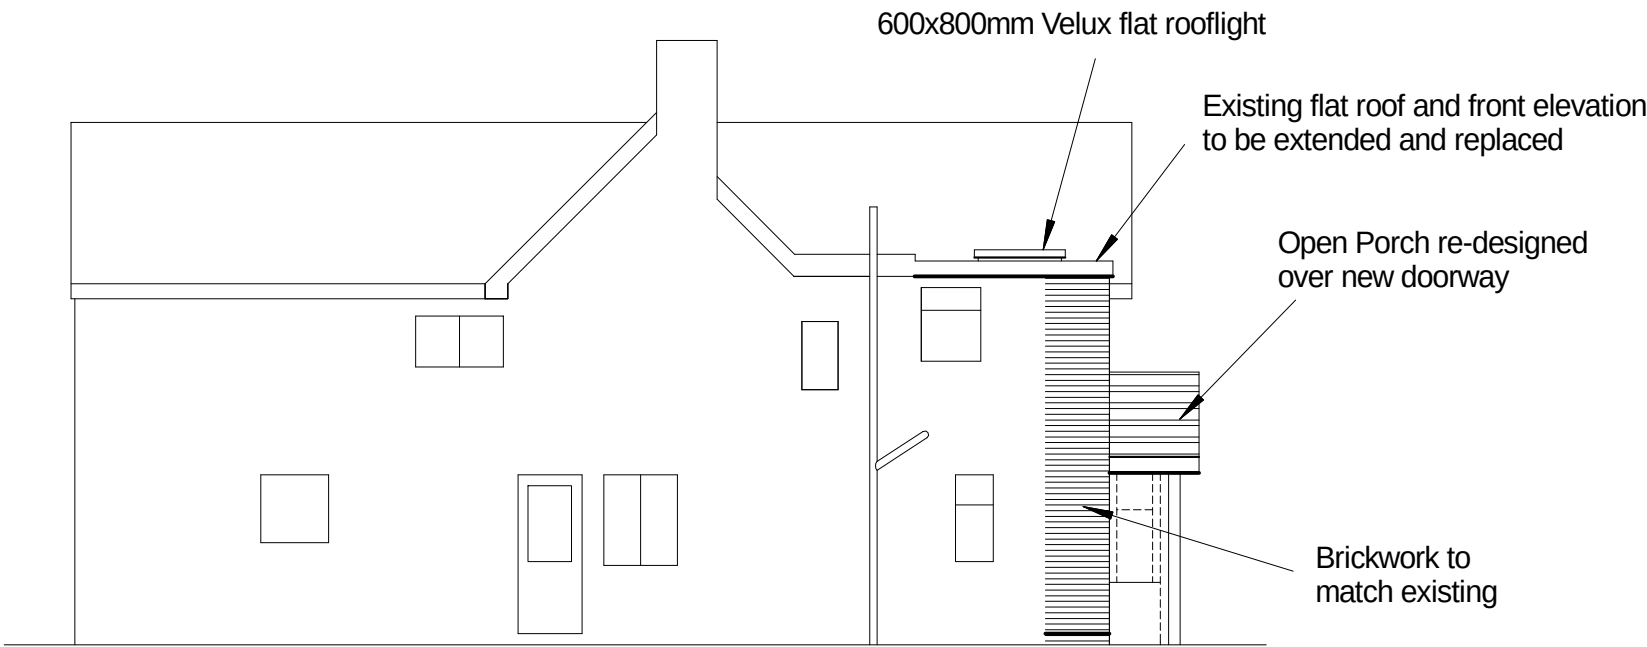

SIDE

Existing bedroom window
replaced with double-doors
and Juliet Balcony



REAR



	STEPHEN BIDDLE BSc CEng FICE Email: stephen@sbiddle.co.uk Mob: 07864 122 313 Web: www.sbiddle.co.uk	
Title:	PROPOSED ELEVATIONS	Scale: (A3) 1:100
Drwg No:	CIMA-0820-03	Rev: