


Proposed Block Plan
Scale 1:200

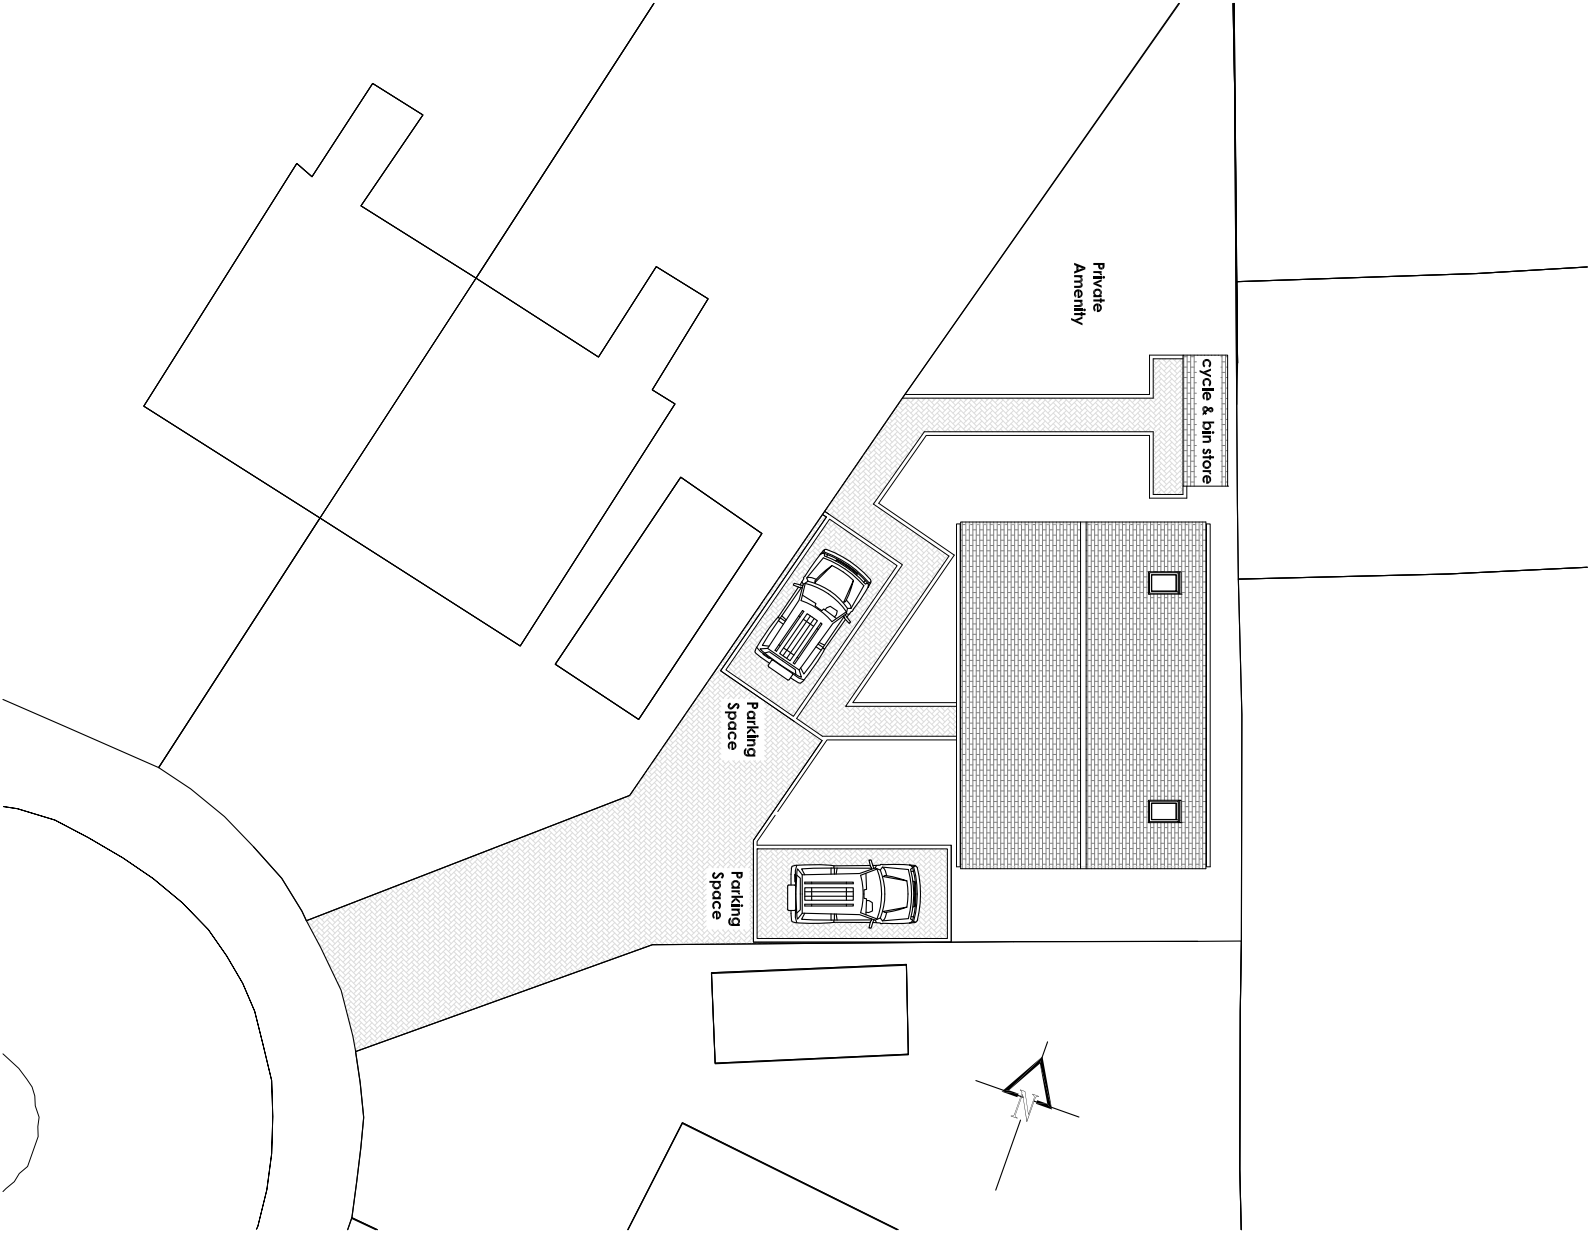

Site Map
Scale 1:1250

