




T - 01295 768 541
M - 07757786101
E - Apicalarbor@gmail.com


No. 2 Astwell Castle
Farm
Helmdon, Nr Brackley
Northamptonshire
NN13 5QU

KEY:

Tree Nos.:	● T1	Tree Canopies:	○	Category 'C' RPA:	○
Category 'A' RPA:	○	Category 'B' RPA:	○	Buildings:	▬
Category 'U' Tree:	○	Category 'U' Tree No.:	[T41]		

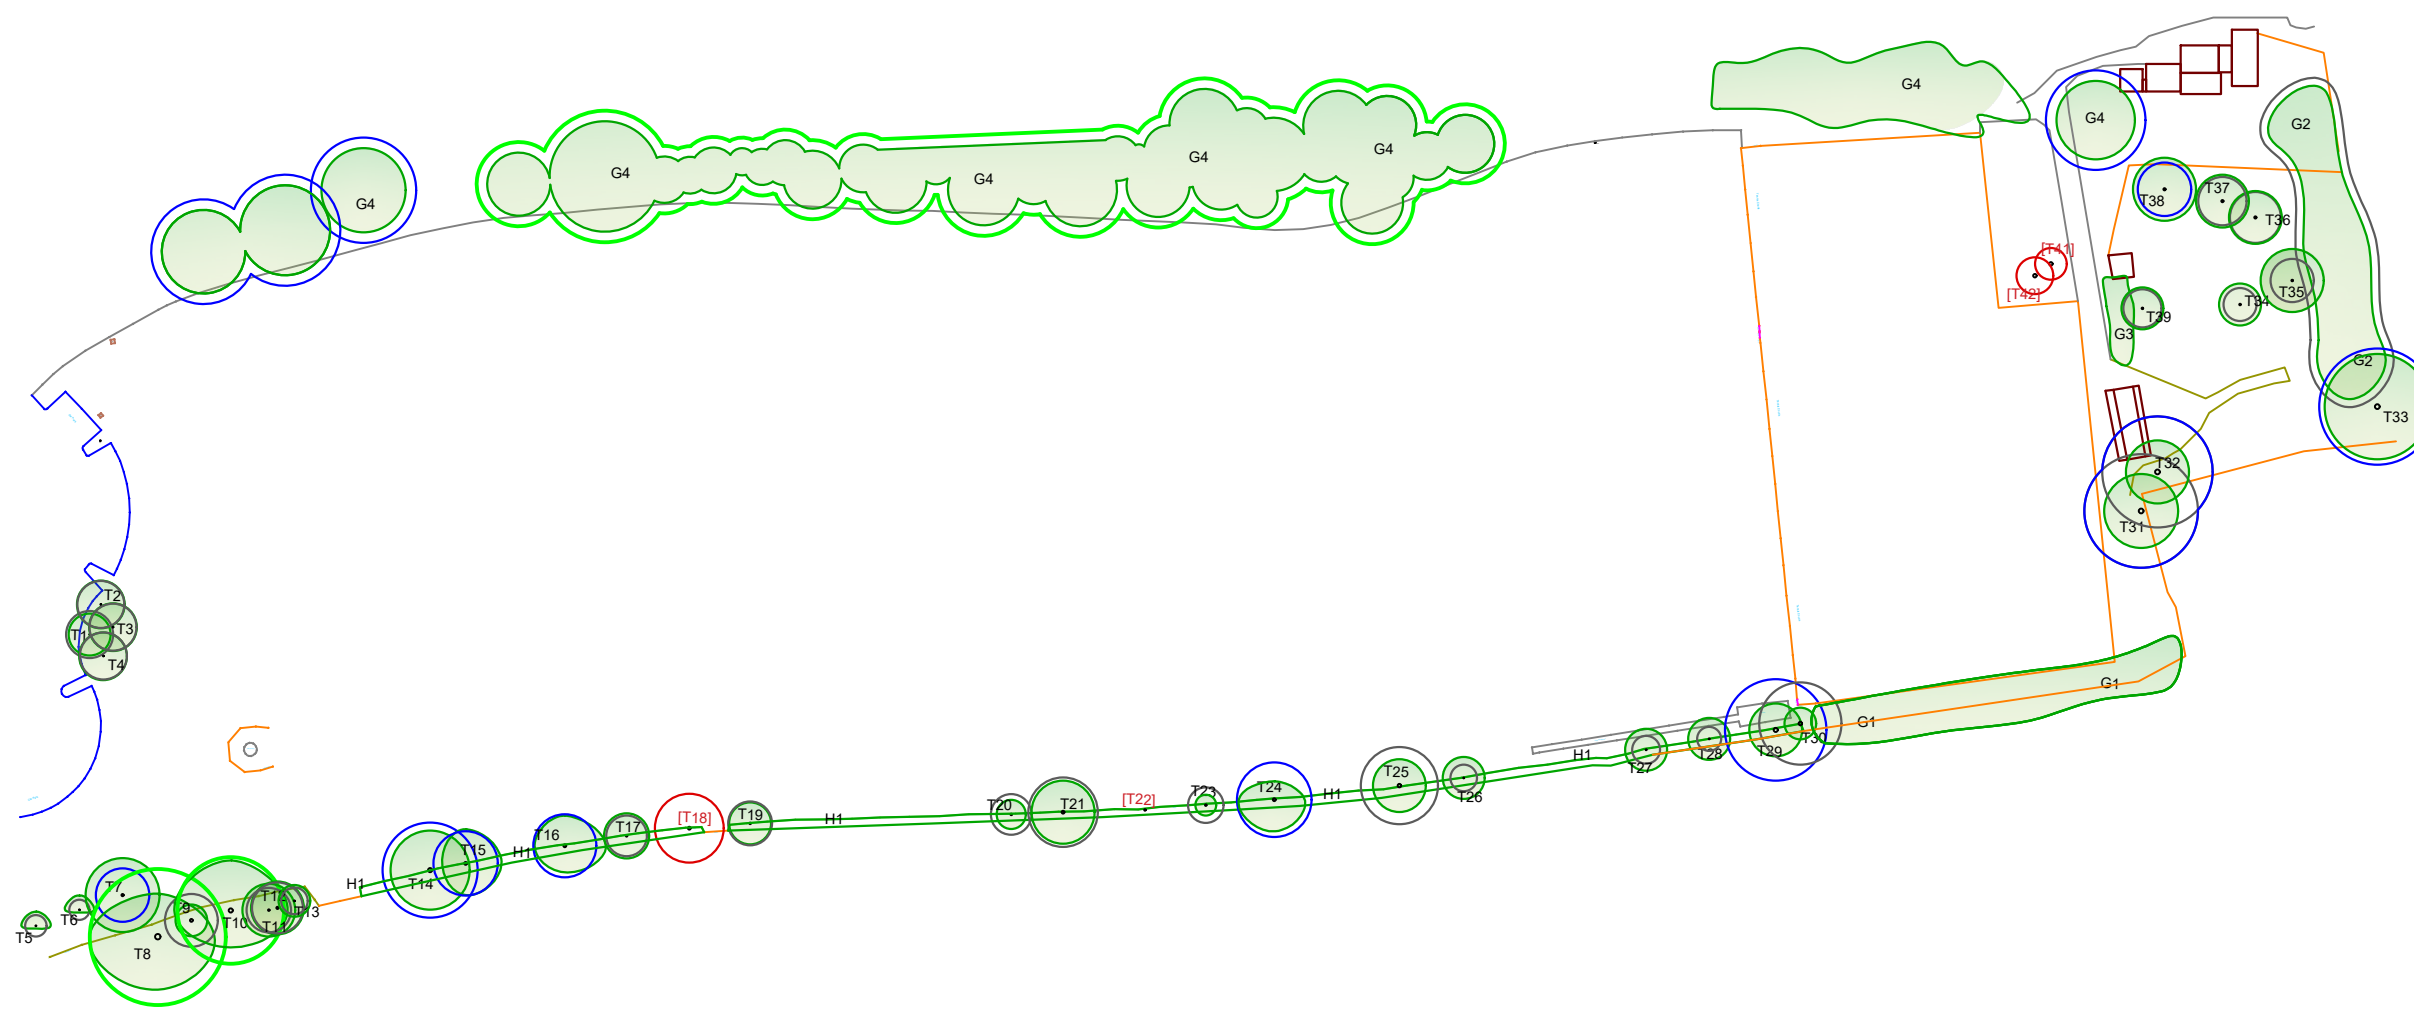

Queen Anne's
CAVERSHAM

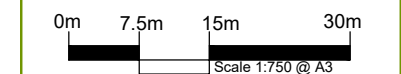

Project/Client:
**Queen Annes
School, Reading**

Based On: Topographical survey
Title: Tree Locations Plan - Queen Anne's School
Drawing No: AA TL 01 - Queen Anne's School
Date: 08.04.19 | Drawn: PPDB | Checked: PPDB
Note: The original of this drawing was produced in colour - a monochrome copy should not be relied upon. Do not scale from this drawing.