


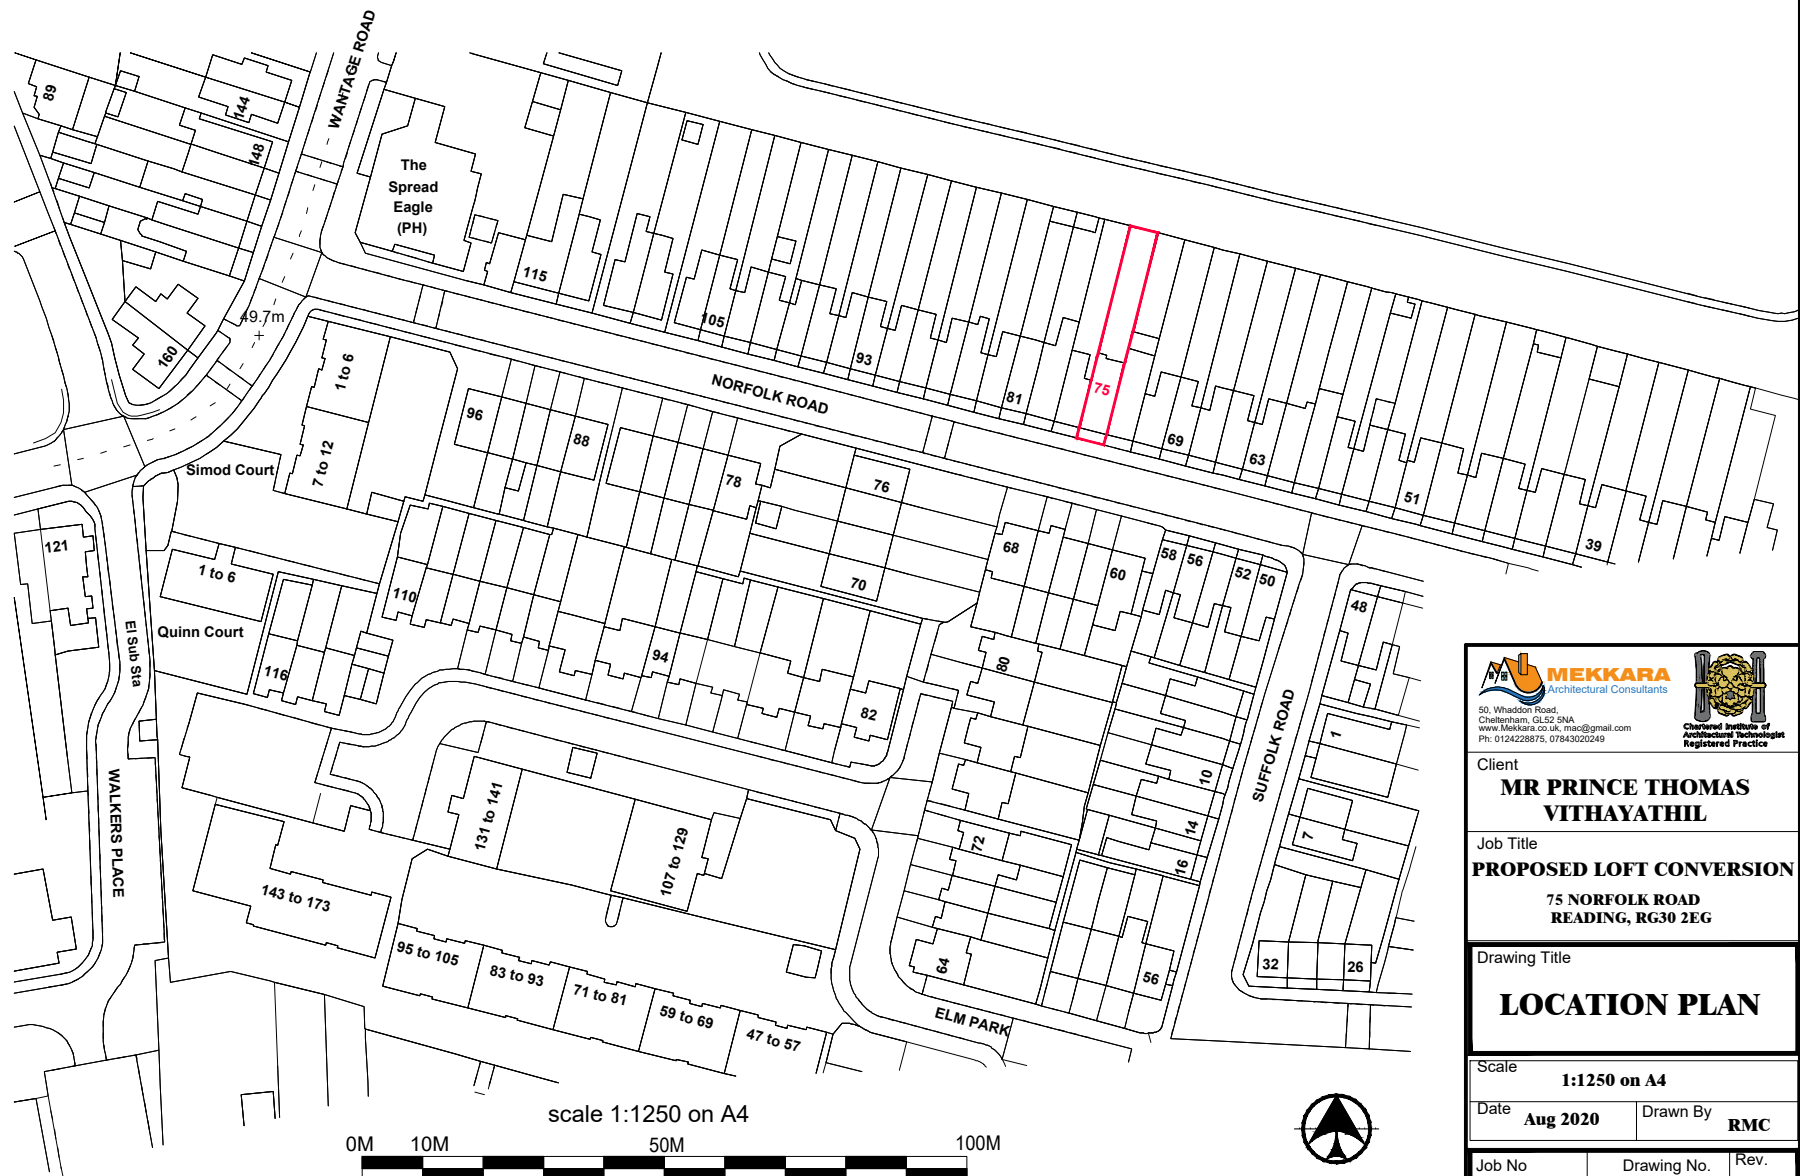

 		
50, Whaddon Road, Cheltenham, GL52 5NA www.MekKara.co.uk, mac@gmail.com Ph: 0124228875, 07843020249		
Client MR PRINCE THOMAS VITHAYATHIL		
Job Title PROPOSED LOFT CONVERSION		
75 NORFOLK ROAD READING, RG30 2EG		
Drawing Title LOCATION PLAN		
Scale 1:1250 on A4		
Date Aug 2020	Drawn By RMC	
Job No 0820-01	Drawing No. 100	Rev. -