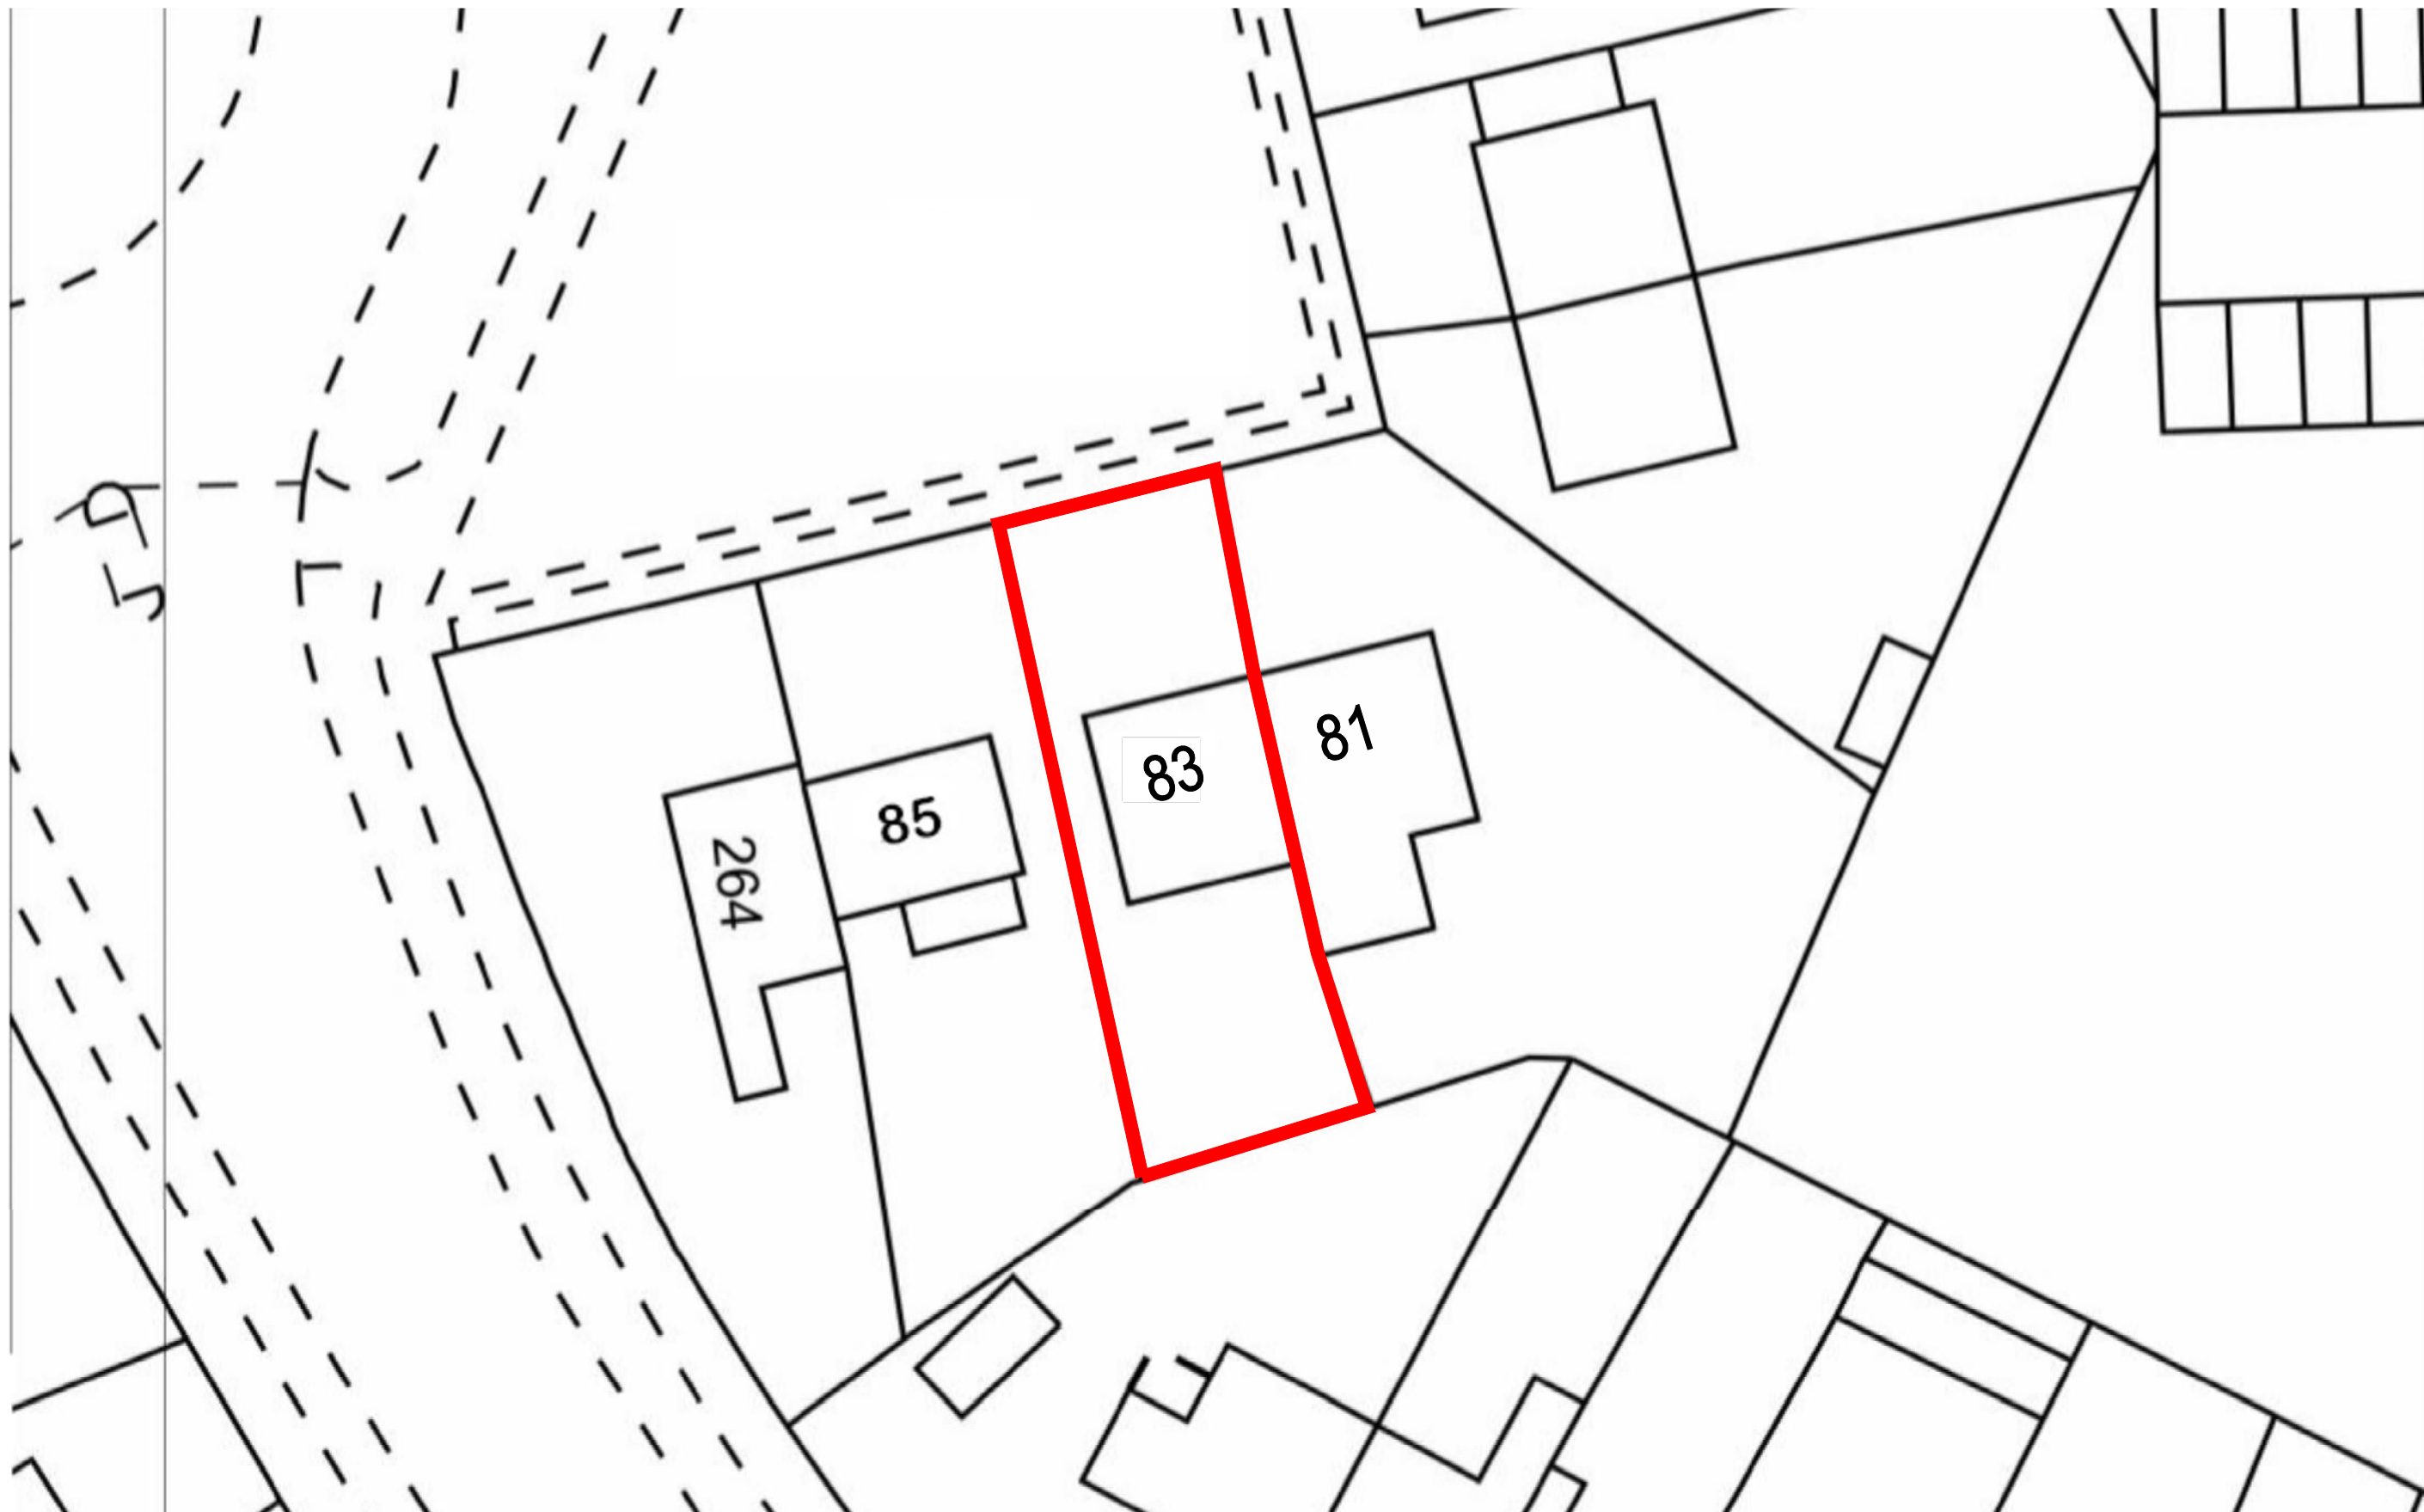


Job			EXTENSION AND ALTERATION TO 83 VIRGINIA WAY READING RG30 3QR		pioneer designs ltd 17 Kingswood Court, Reading RG30 2A 01183475590 / 07725338742 pioneerdesignsltd@gmail.com
Client			MR SAID NASSER RAHMANI		
Drawing			BLOCK PLAN		
Date	AUGUST 2020	Scale	1:250	Dwg. No.	200804-2
Date					Revisions