


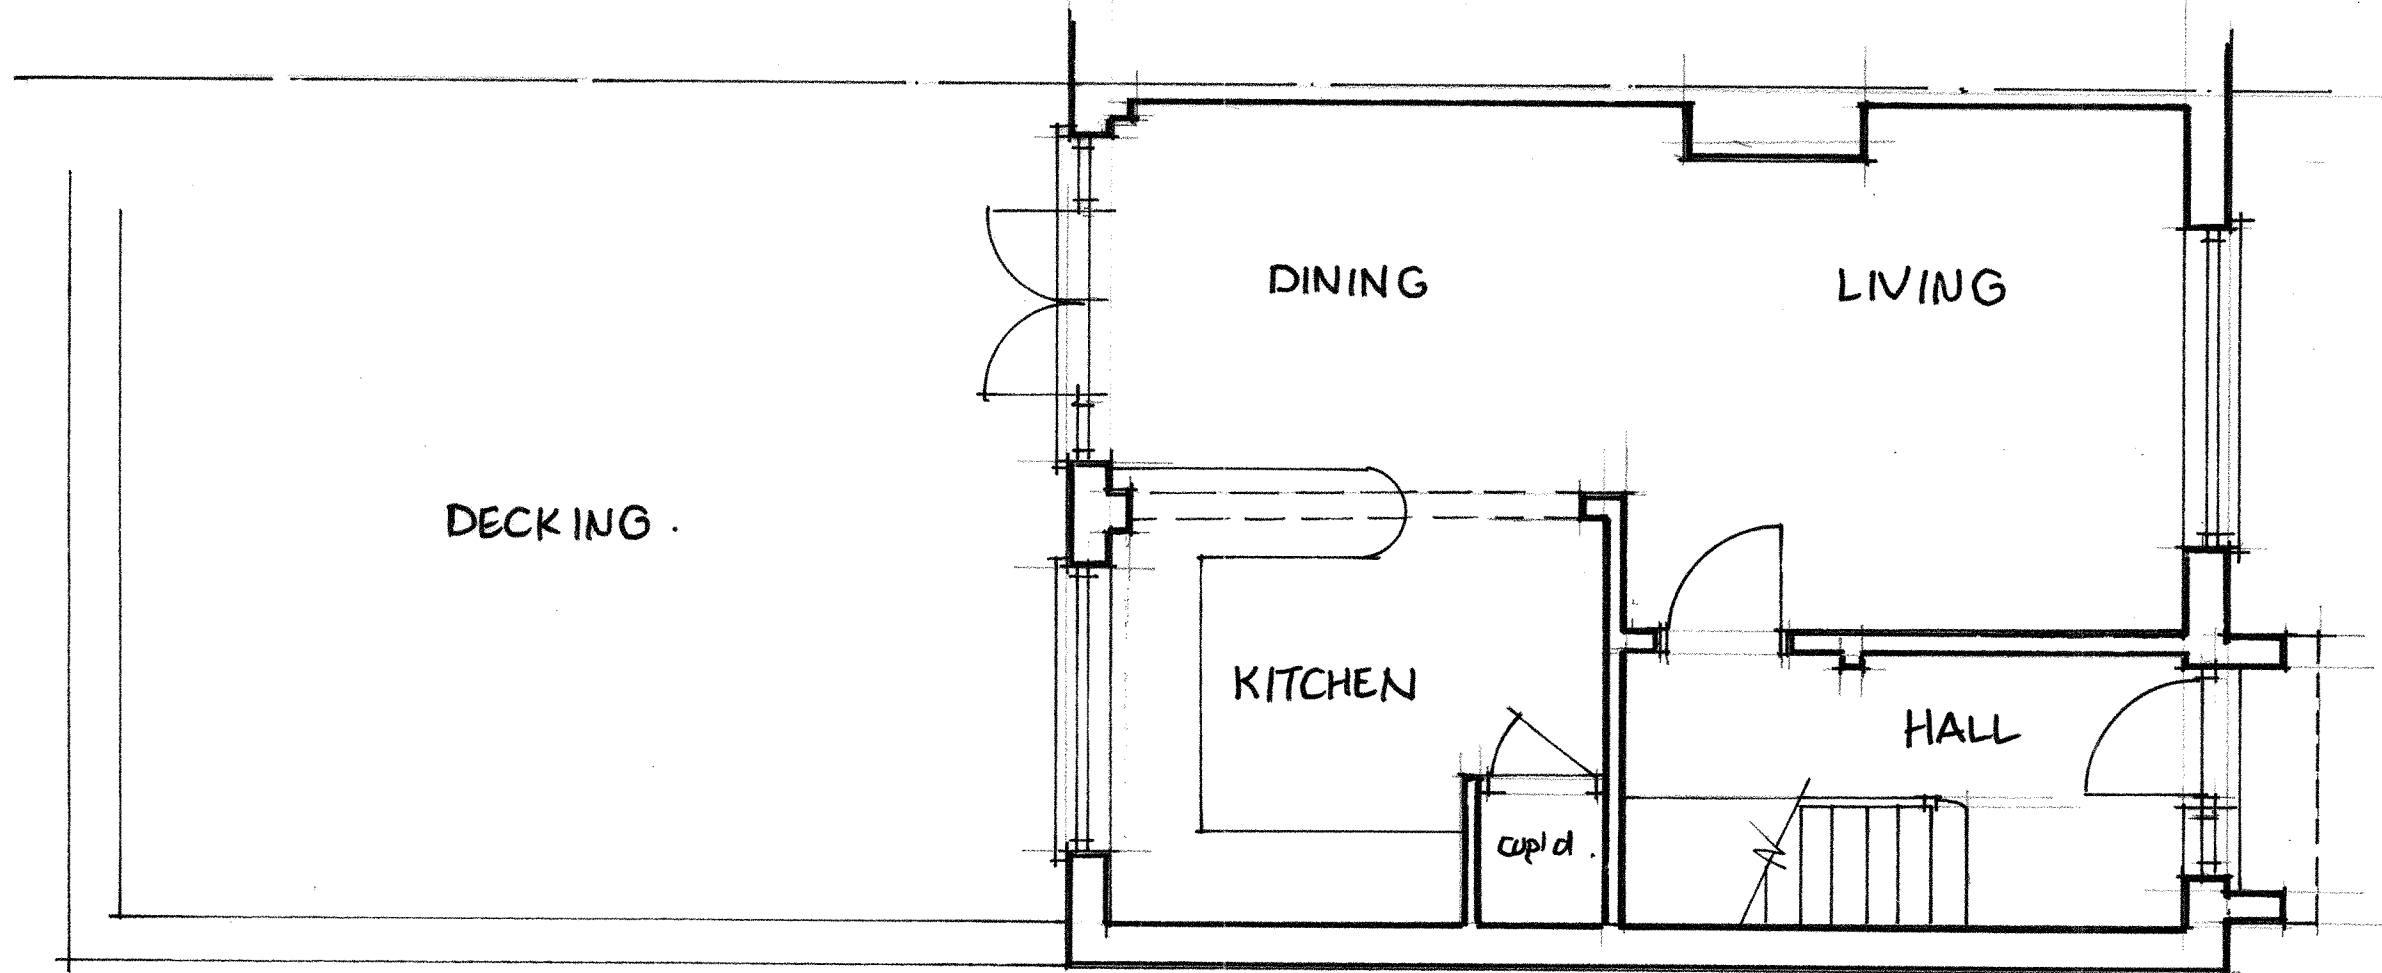

EXISTING GROUND FLOOR

R. G. BUTLER & ASSOCIATES
11, STRATHMORE DRIVE,
CHARVIL, READING RG10 9QT
Tel. 0118 934 3034

41, SILCHESTER ROAD,
READING.



scale	1:50 (A3)	page no	1194/1
date	July 2020		