



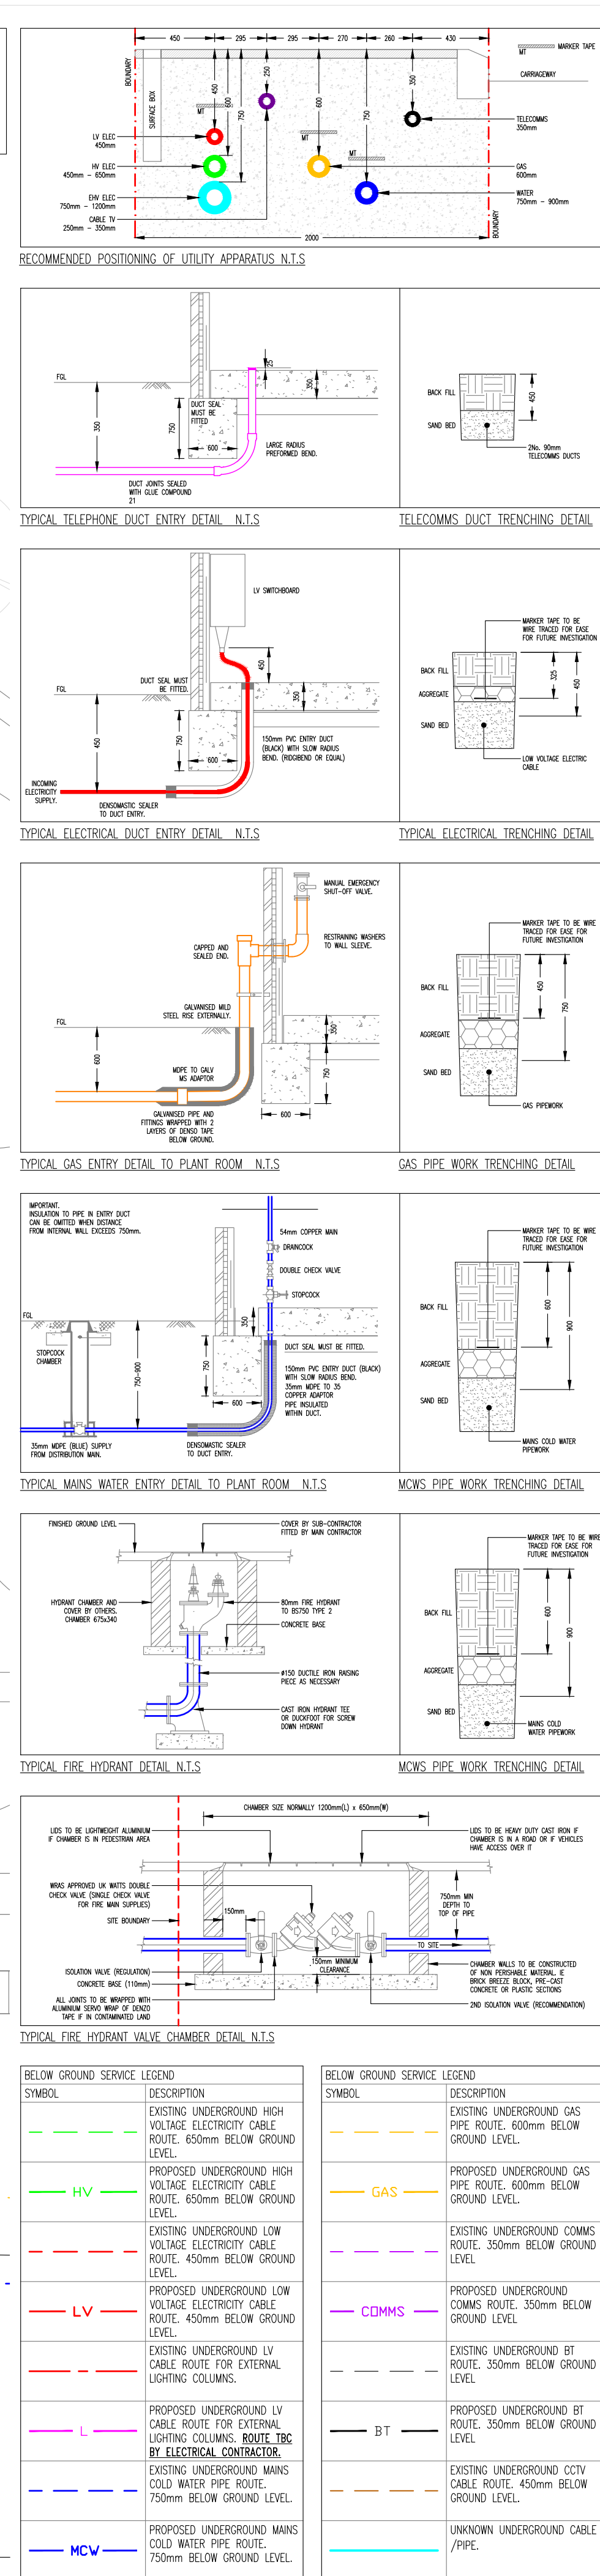

Engineer	NM	Checked by	MT	Drawn By	TVC		
Date	08.09.20	Scale	1:500	Size	A1		
Drawing Number							
Project	Originator	Volume	Level	Type	Role	Number	Revision
C7403-T1P-RM-00-DR-MF-						902	A

Scale 1:500 [m]

 

A horizontal scale bar with alternating black and white segments. It is marked with numbers from 0 to 50 in increments of 5. The total length represents 50 meters at a scale of 1:500.