



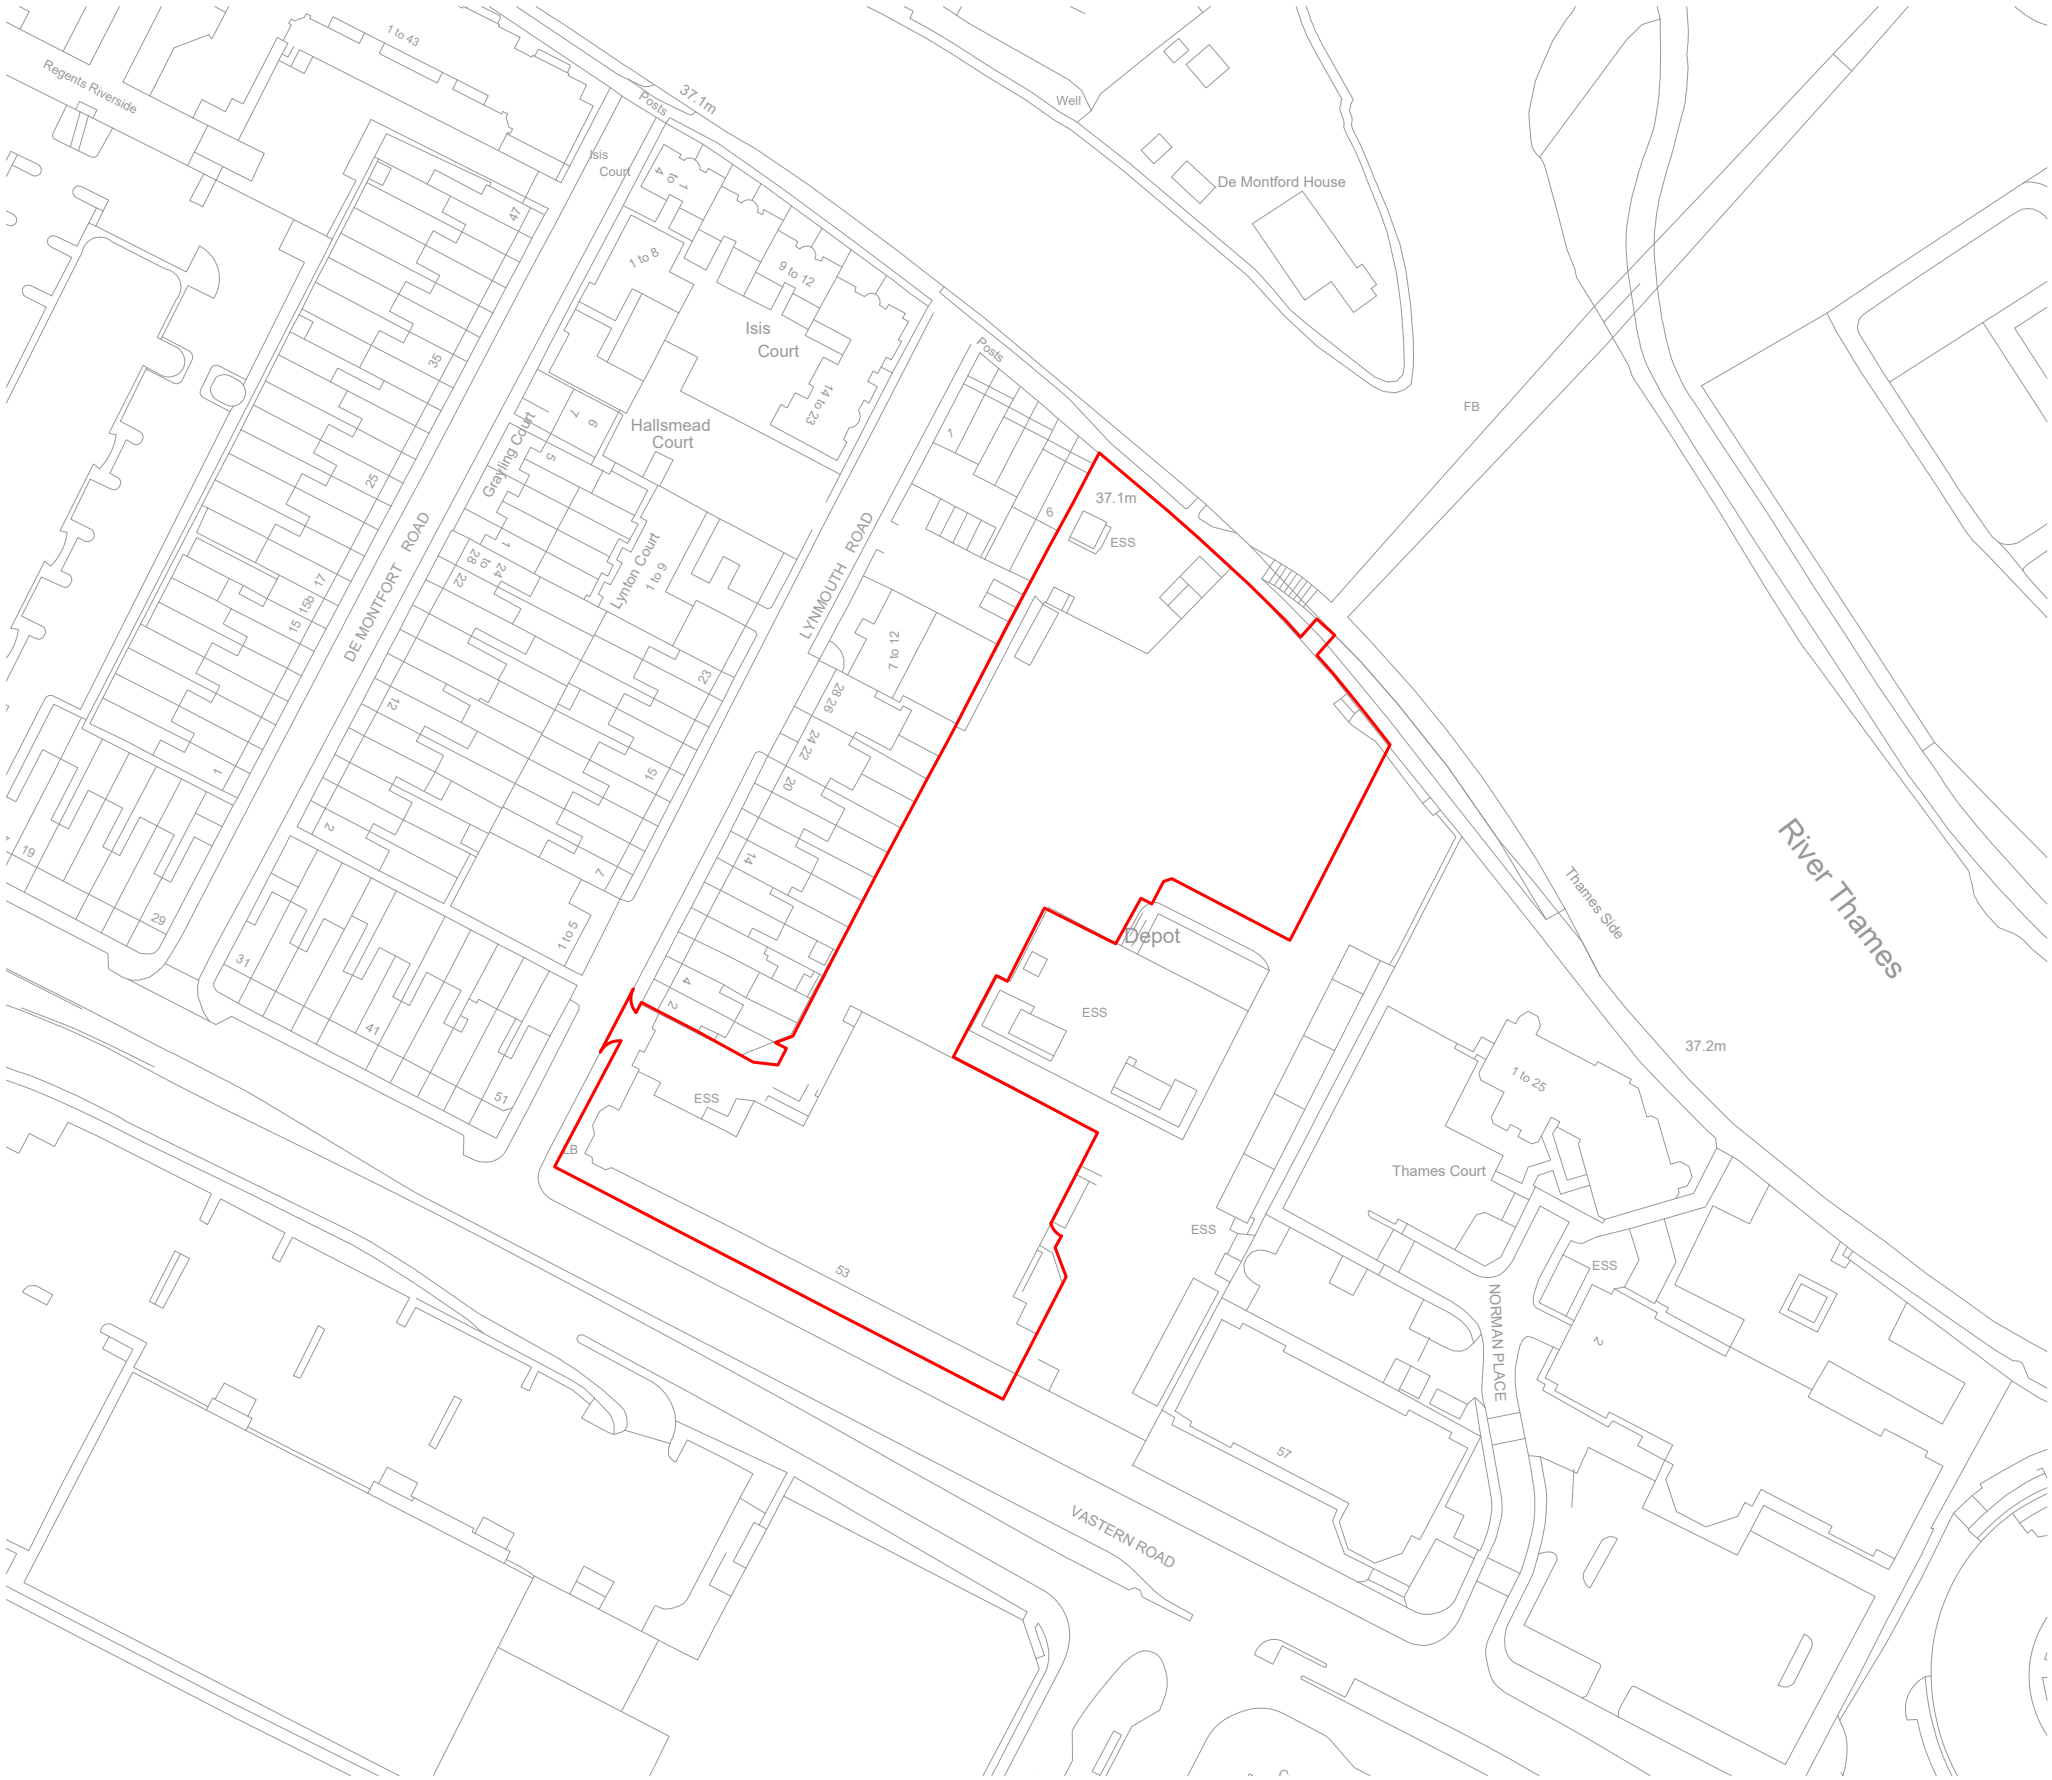

SITE LOCATION PLAN

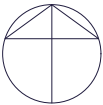

notes

KEY

APPLICATION AREAS

SITE BOUNDARY

APPLICATION BOUNDARY

DRAFT

A05.02.20TN

Minor amendments to boundary

revision	date	prepared	description
----------	------	----------	-------------

Berkeley

Designed for life

Berkeley House
Farnham Lane
Farnham Royal SL2 3RQ

T: 01753 784400
F: 01753 646855
www.berkeleygroup.co.uk

project

Vastern Road

drawing

Site Location Plan
Application Boundary

date	scale @ a3	drawn
March 2020	1:1250	-

drawing number	revision
448.PL.SL.001	A