

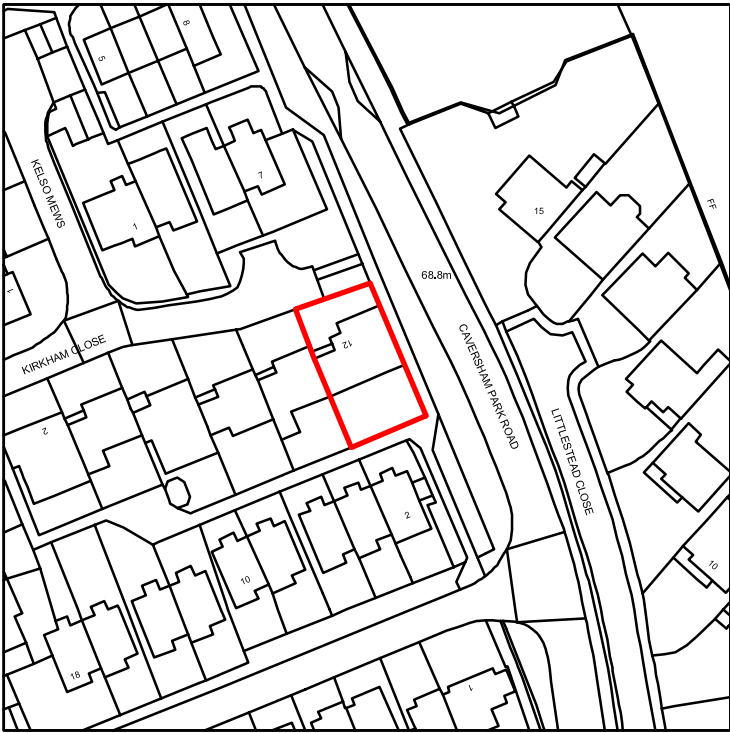
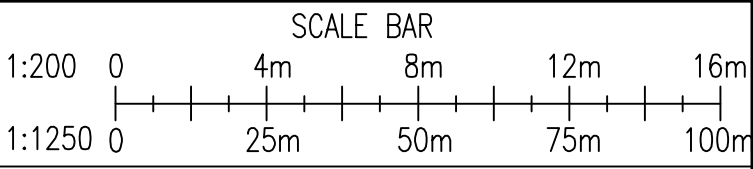


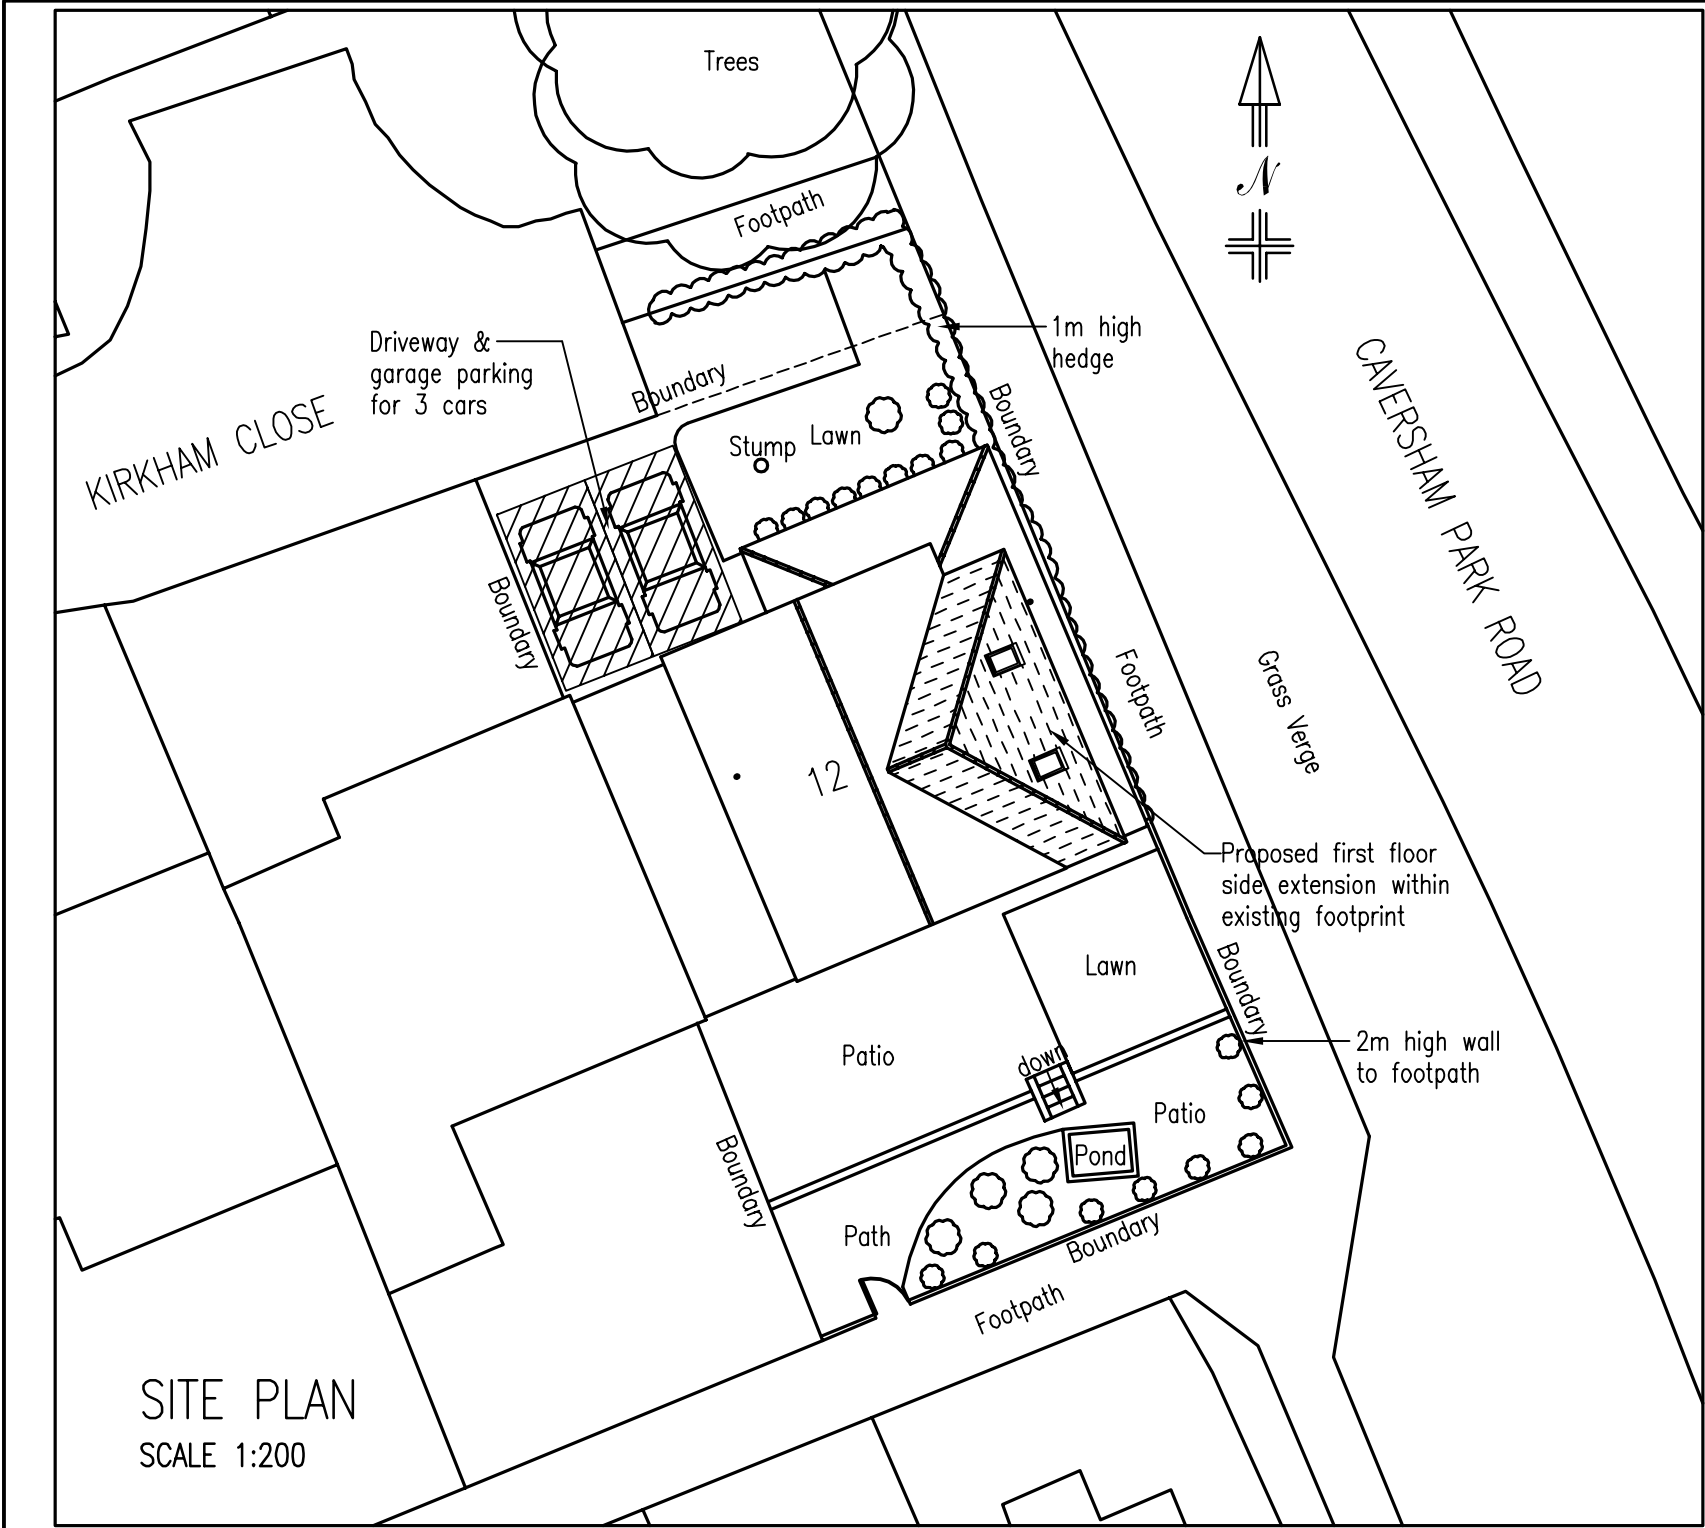

Crown Copyright and database rights 2020 OS Licence no. 100019980

LOCATION PLAN
SCALE 1:1250

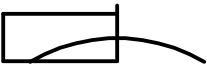

Plan Ahead
Drawing Services

26 Lamden Way, Burghfield Common, Reading, RG7 3LZ
Tel: 0118 9836039 Mobile Tel: 07940 828650 E-Mail: plan.ahead@btinternet.com
Website: www.plan-ahead-drawing-services.co.uk

GENERAL NOTES

1. DIMENSIONS ARE TO BE CHECKED ON SITE BEFORE WORK PROCEEDS
2. ALL DIMENSIONS ARE IN MILLIMETRES UNLESS OTHERWISE STATED.
3. THIS DRAWING IS NOT TO BE REPRODUCED WITHOUT THE PERMISSION OF PLAN AHEAD DRAWING SERVICES.

REVISIONS

REF	DATE	DESCRIPTION
-----	------	-------------

DRAWING TITLE

SITE & LOCATION PLANS

DATE

24/08/20

SCALE

1:200 1:1250

PAPER

A3

DRAWN BY

D. HUISE

DRAWING NUMBER

201008/03

REV.