




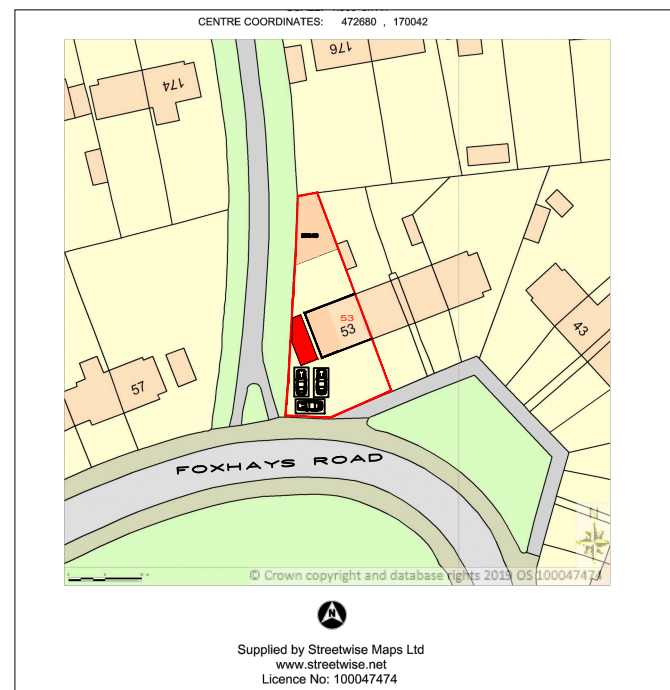

LOCATION PLAN
SCALE 1:1250@A3

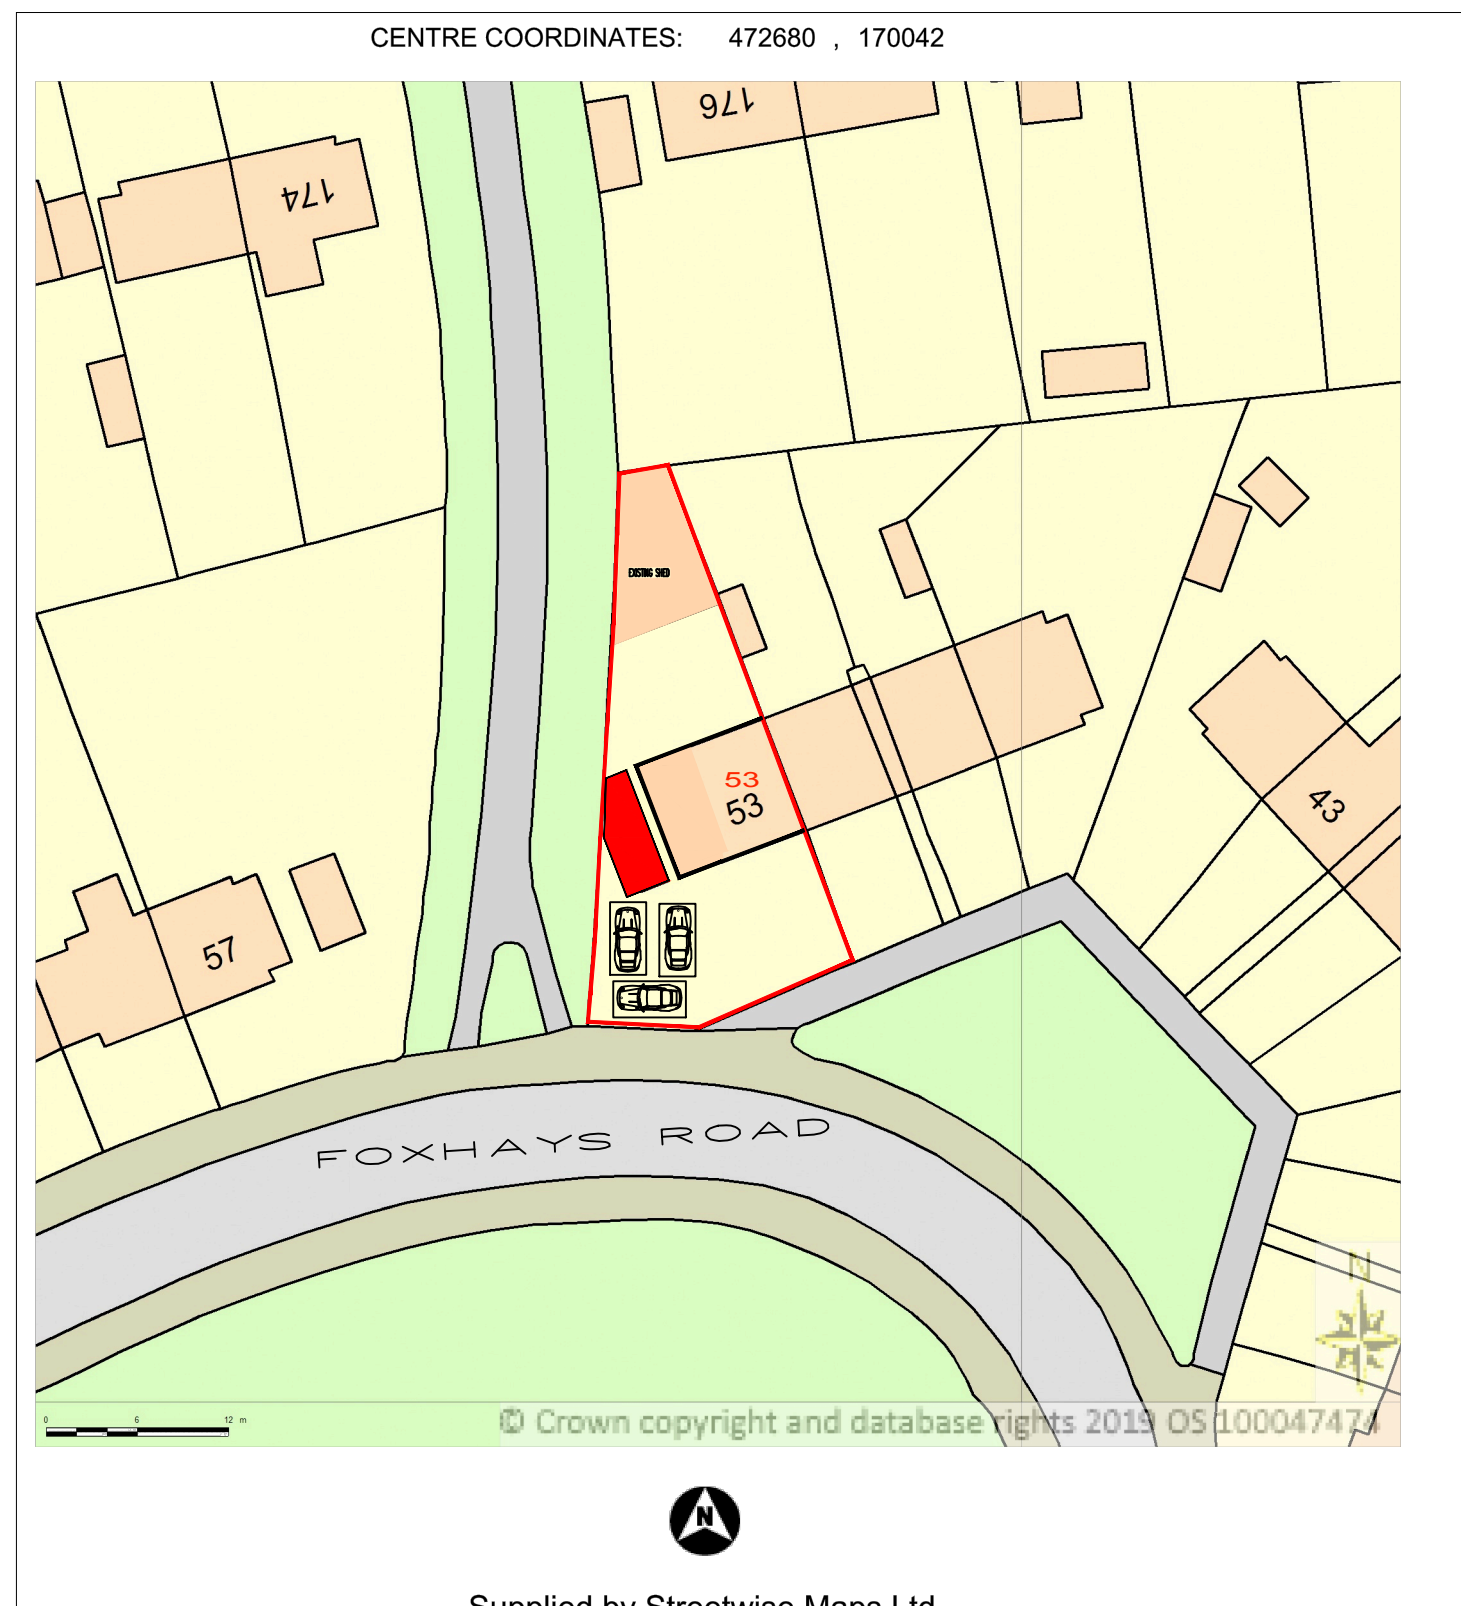

BLOCK PLAN
SCALE 1:500@A3

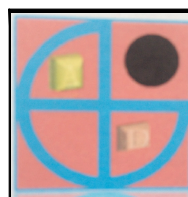

PROJECT:
PROPOSED DETACHED OUTBUILDING

**53 Foxhays
READING**

DRAWN BY:	P.S.
DATE:	25/03/2020
SCALE:	AS SHOWN@A3
FILENAME:	19028

DRAWING TITLE: LOCATION AND BLOCK PLAN	
DRAWING NUMBER:	FR-01

ArchDezine Limited
archdeziner7@gmail.com